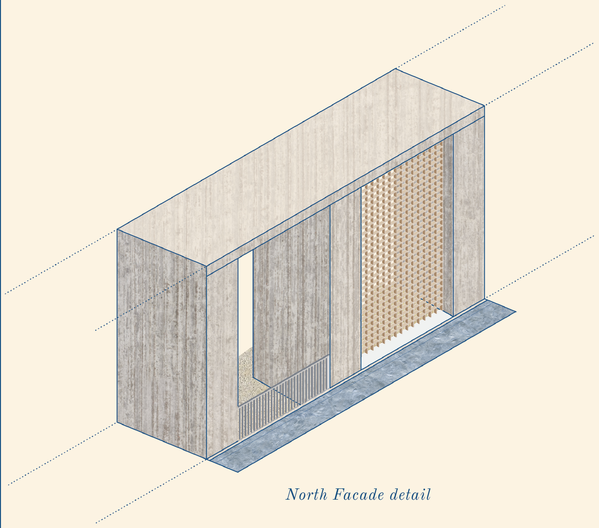

North Facade detail

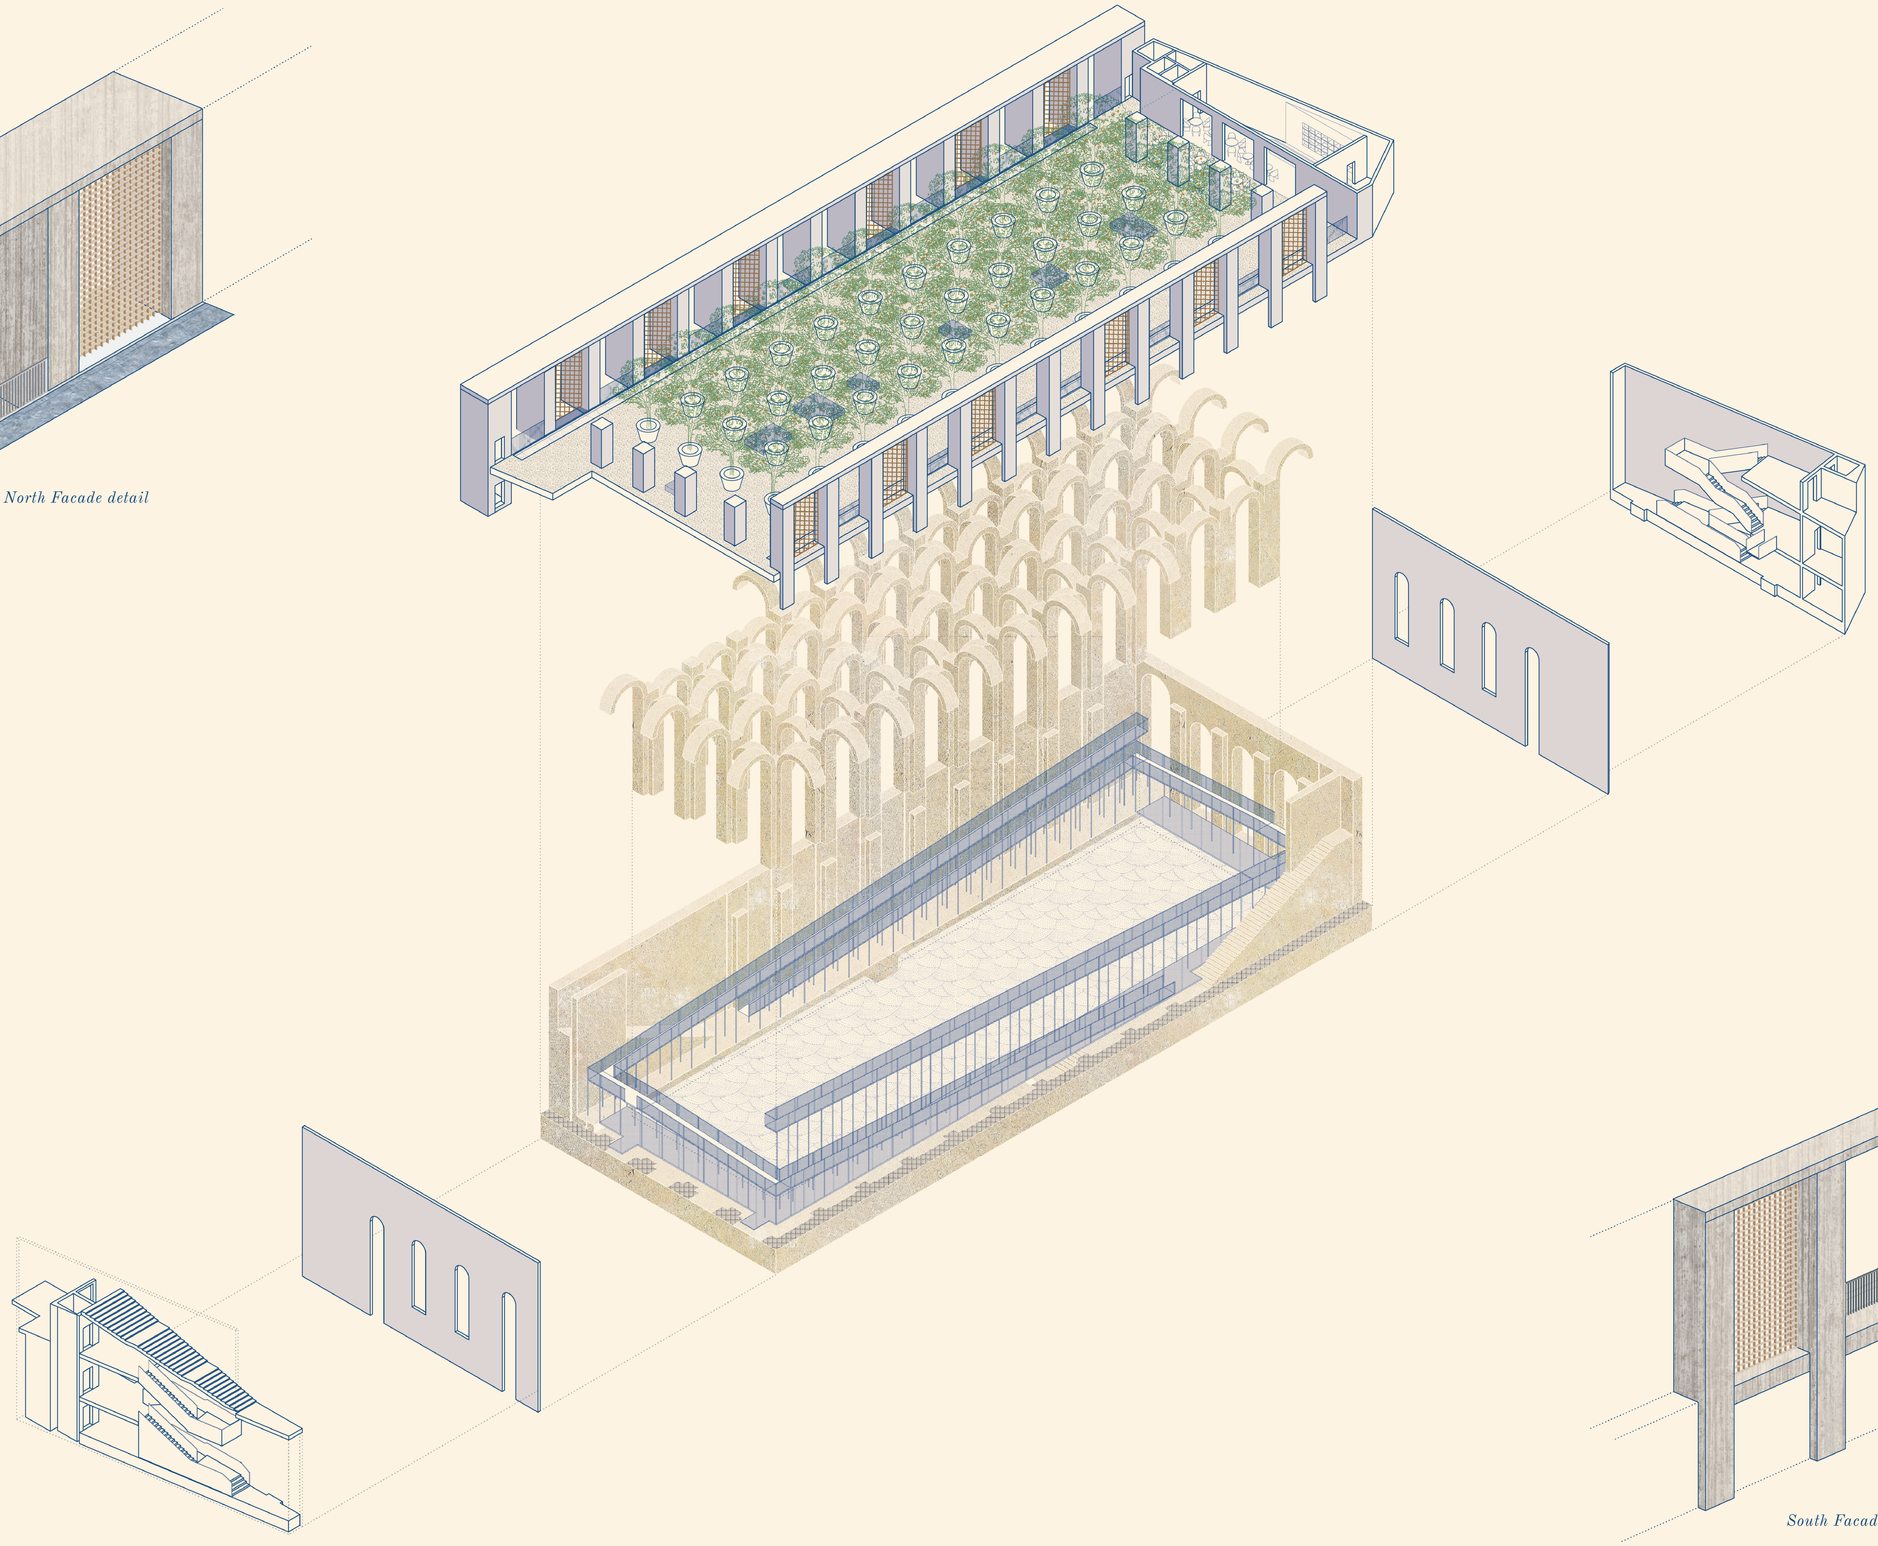

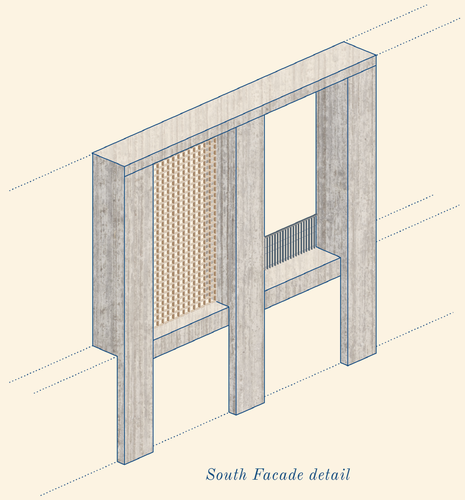

South Facade detail

PISCINA MIRABILIS

Axonometric view