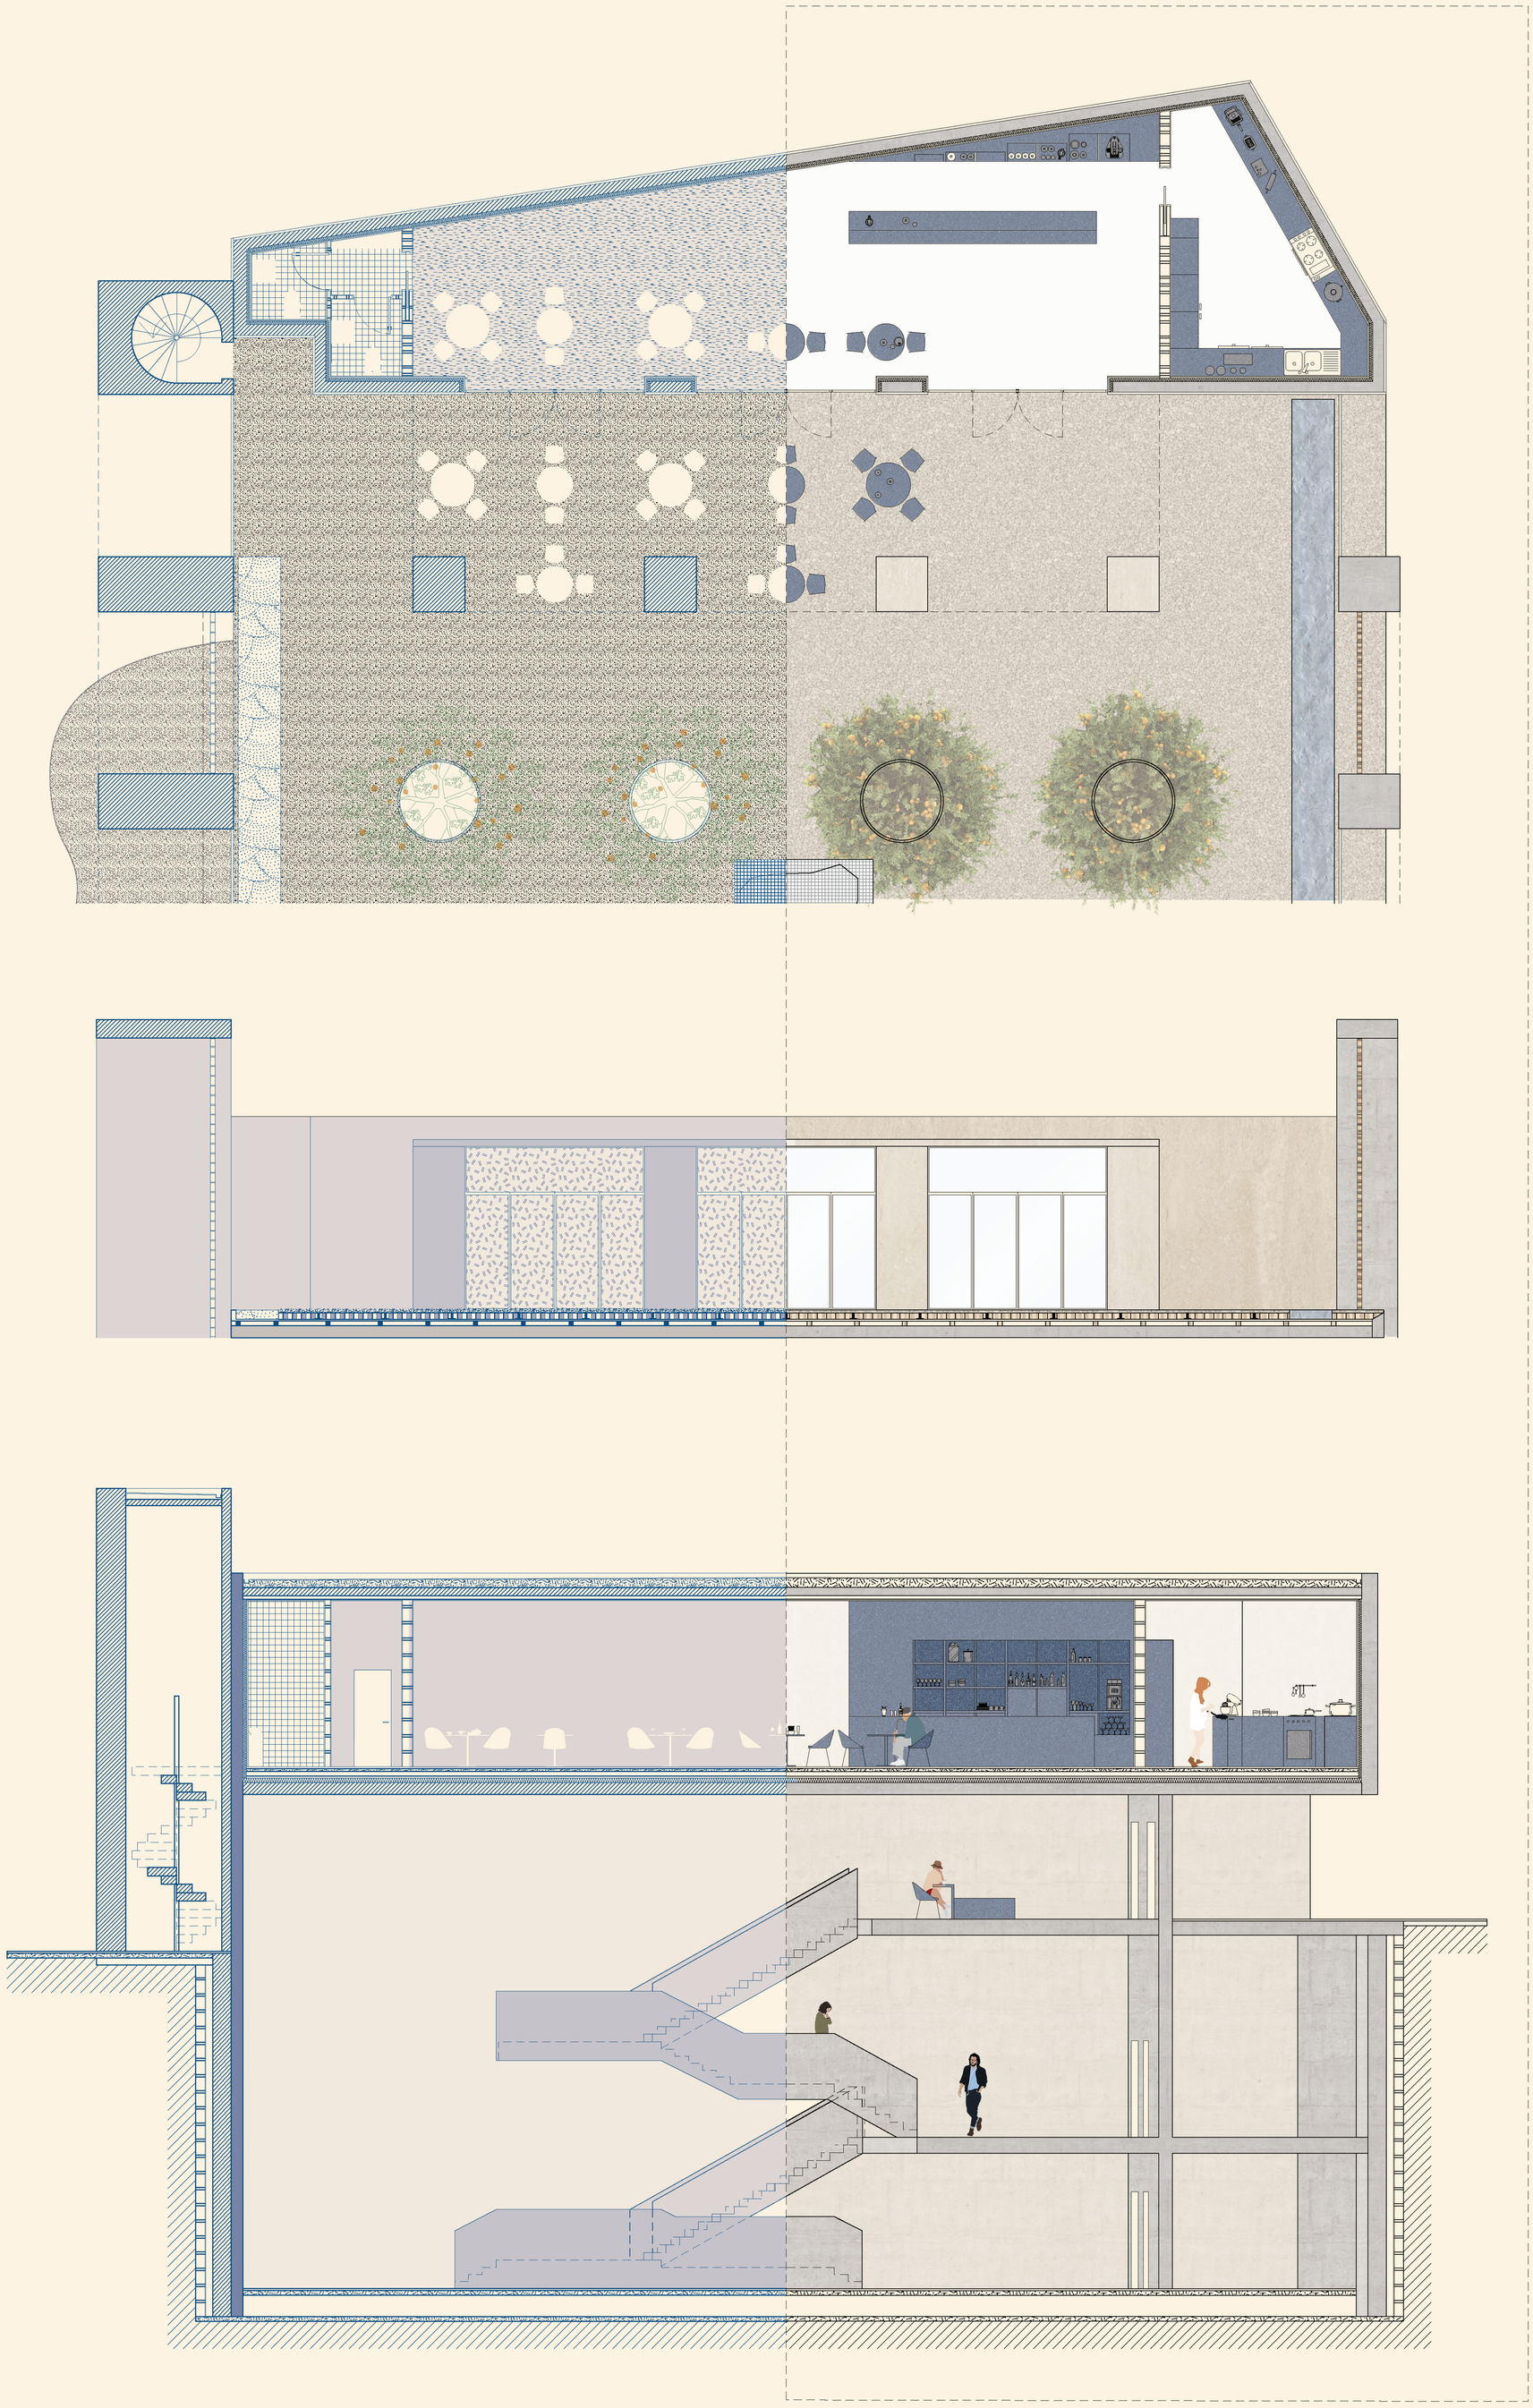

0 4

PISCINA MIRABILIS

Plan, Section and Facade in detail 1:100