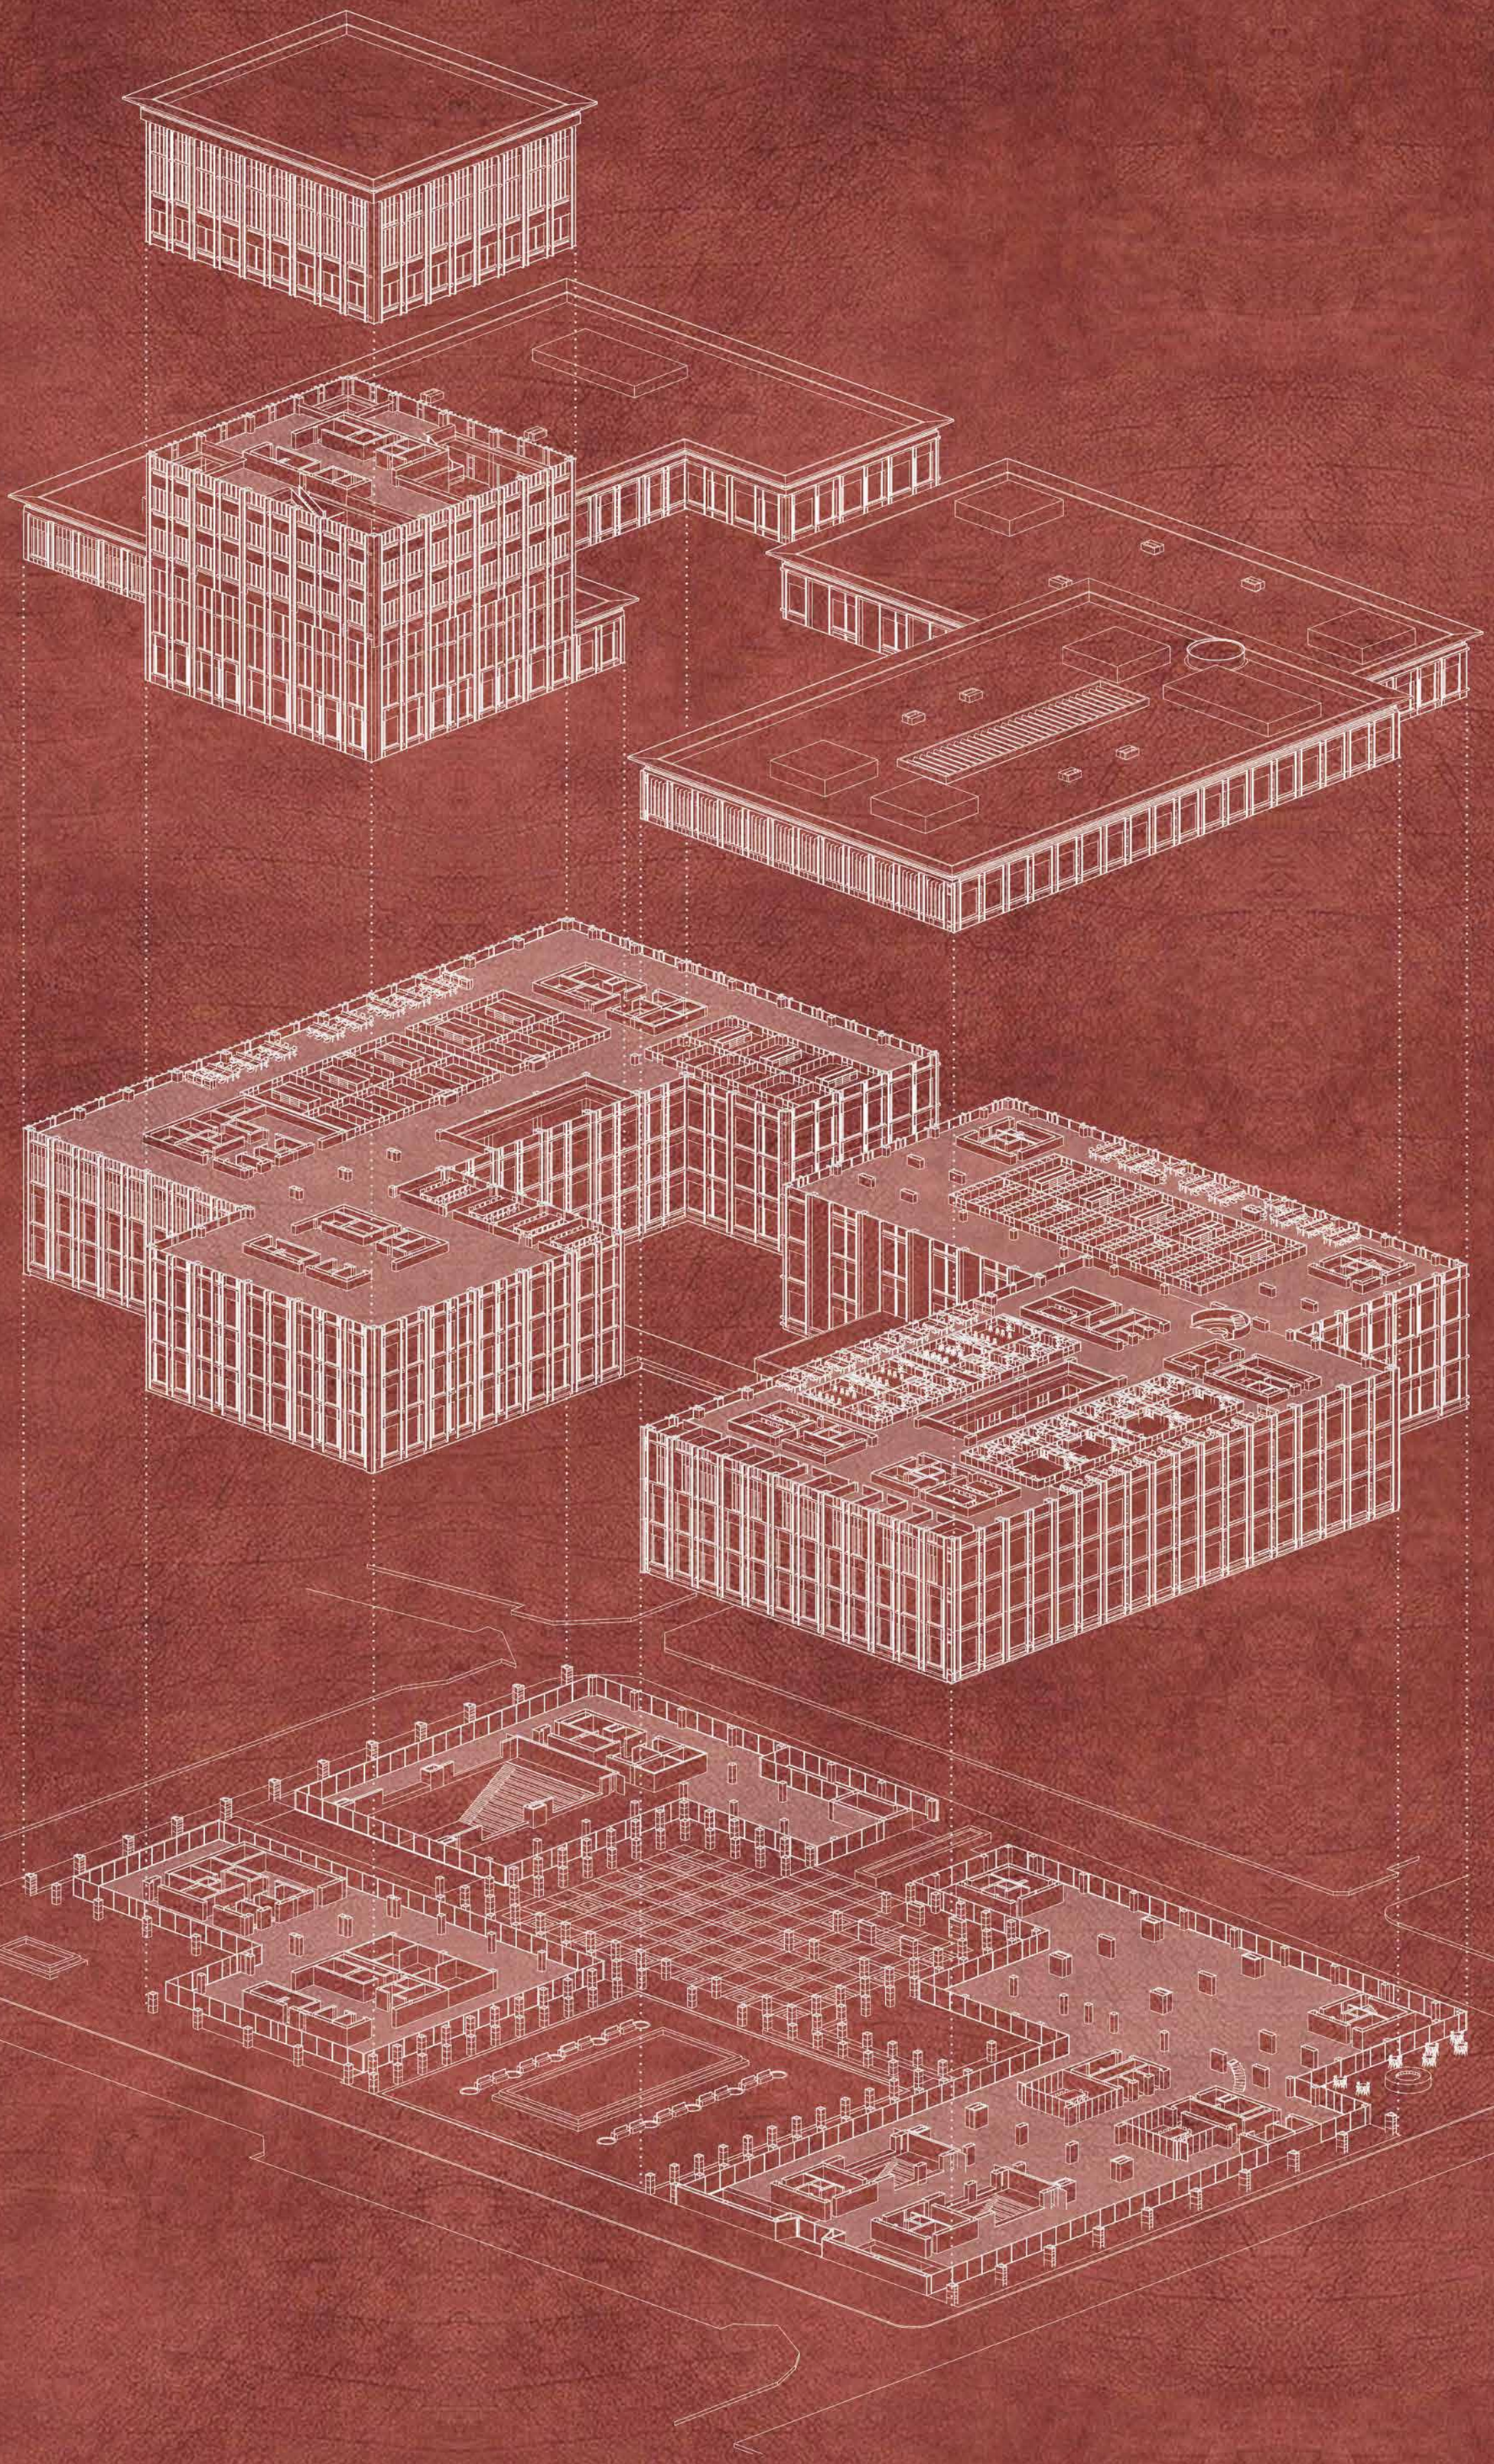

THE CROWNING

TYPE FLOOR

SIENCE FORUM

GROUNDFLOOR PLAN AND SECTIONS IN CONTEXT

SCALE 1:500

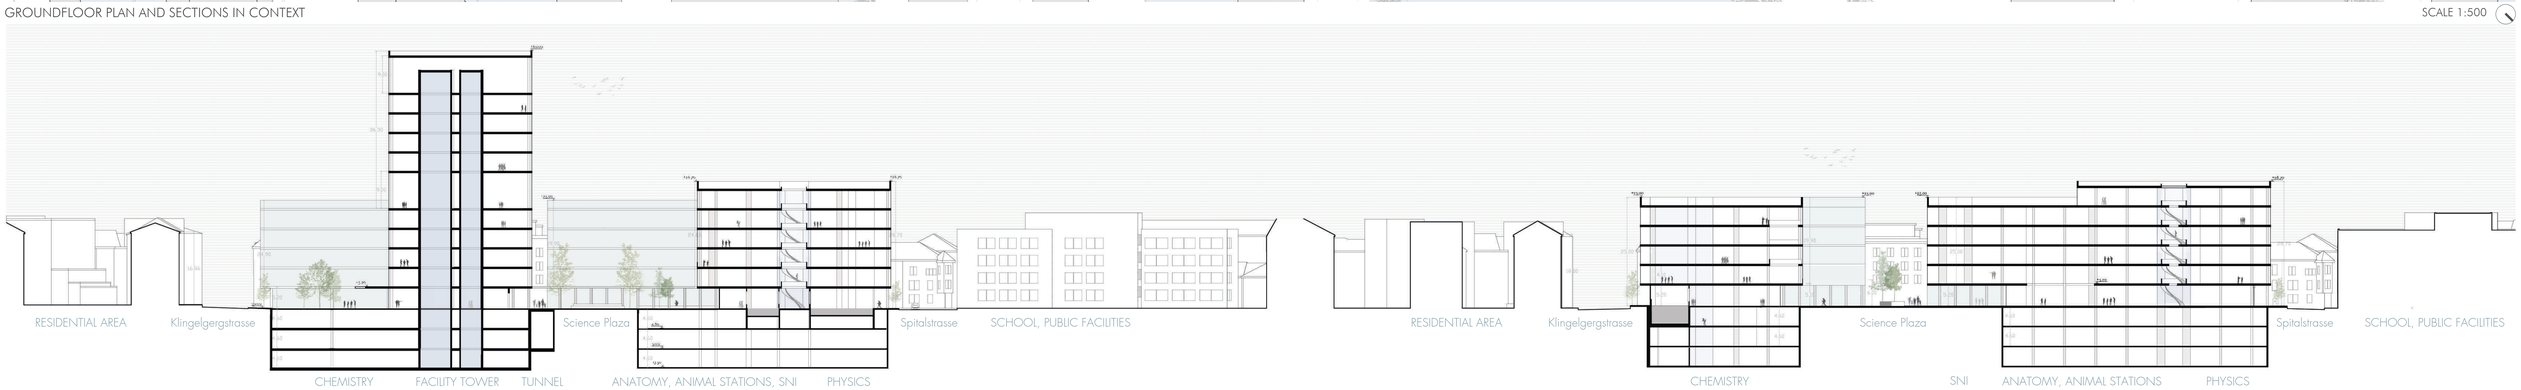

CEREN BINGÖL - 913881
BEATRICE TOSINI - 918341

CEREN BINGÖL - 913881
BEATRICE TOSINI - 918341

FACADE

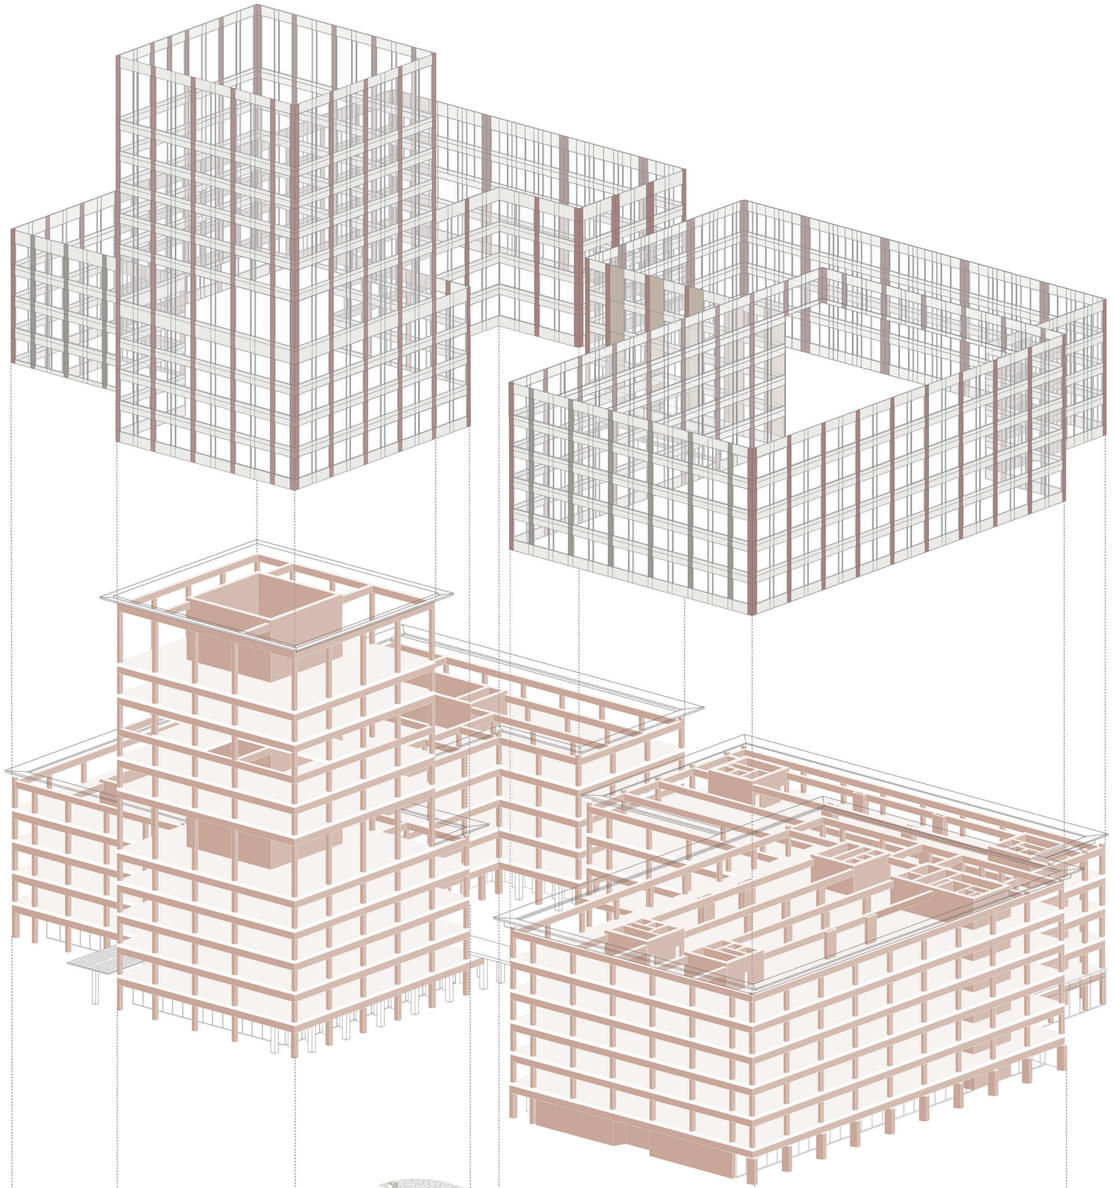

STRUCTURAL SKELETON

PORTICO SYSTEM

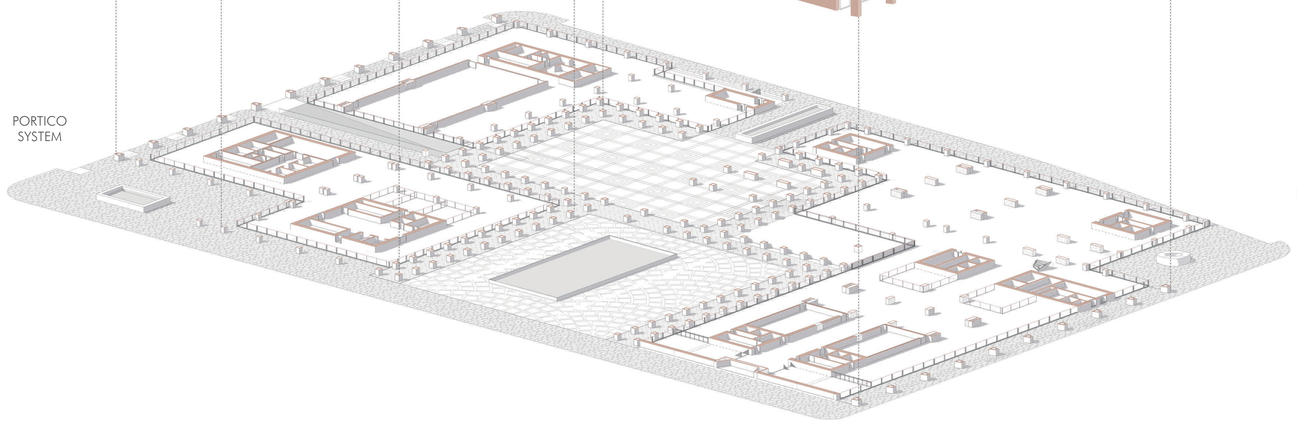

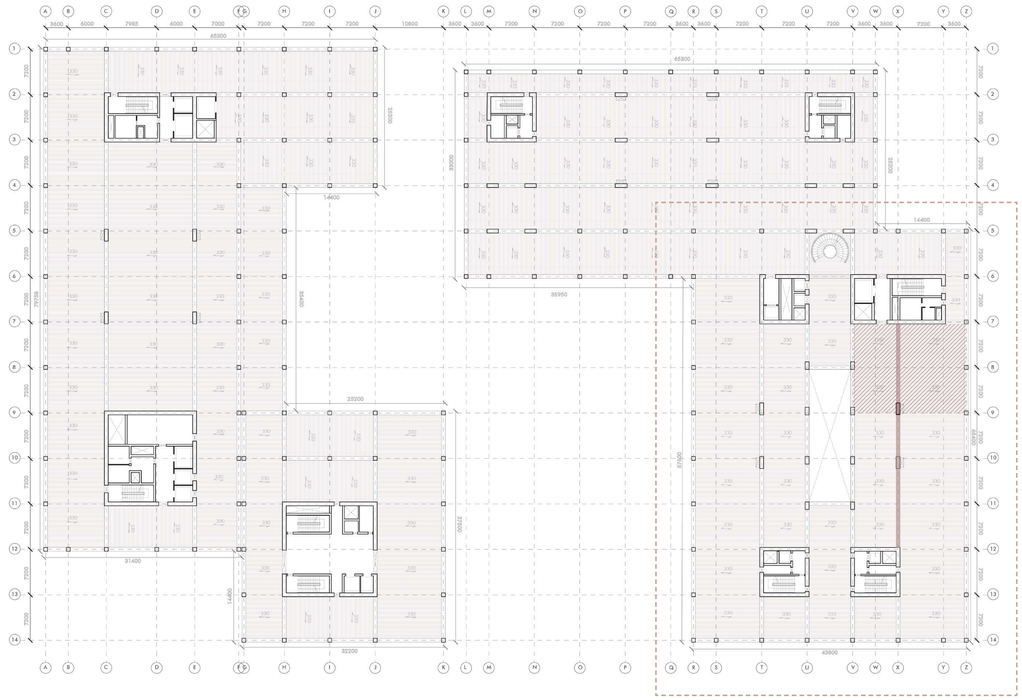

STRUCTURAL PLAN

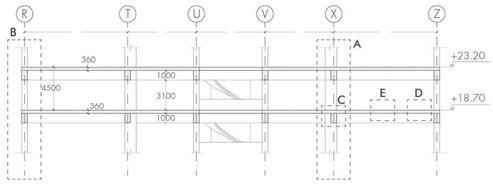

NORMAL FORCE
shaft column

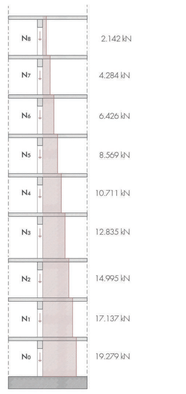

NORMAL FORCE
perimeter column

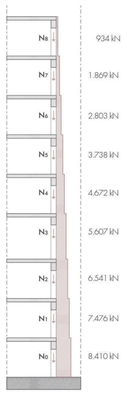

DETAIL A
shaft column

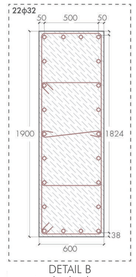

DETAIL B
standard column

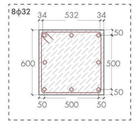

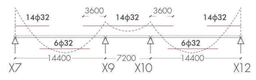

DETAIL D
slab at support

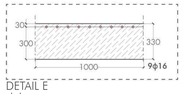

DETAIL E
slab at span

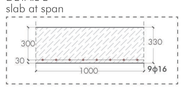

DETAIL C
beam at span

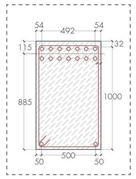

DETAIL C
beam at support

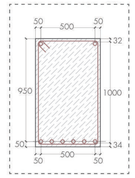

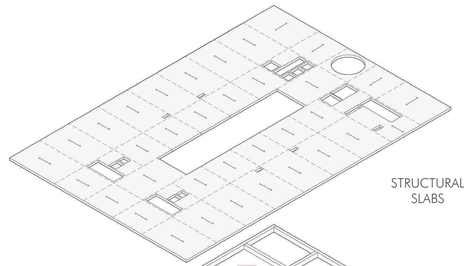

STRUCTURAL SLABS

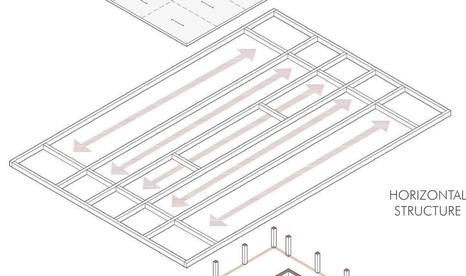

HORIZONTAL STRUCTURE

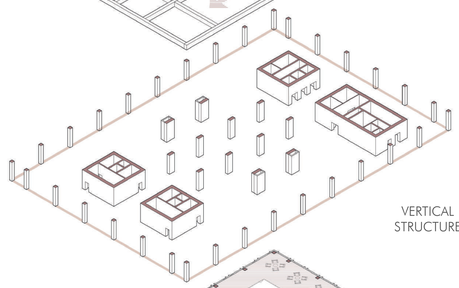

VERTICAL STRUCTURE

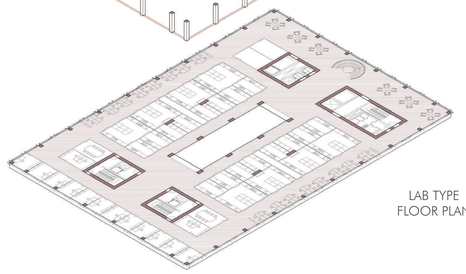

LAB TYPE FLOOR PLAN

CEREN BINGÖL - 913881
BEATRICE TOSINI - 918341

GROUND FLOOR PLAN

SCALE 1:300

+29.20

+24.70

+9.70

+5.20

+0.00

-4.50

-9.00

-13.50

+24.70

FIRST FLOOR PLAN

SCALE 1:300

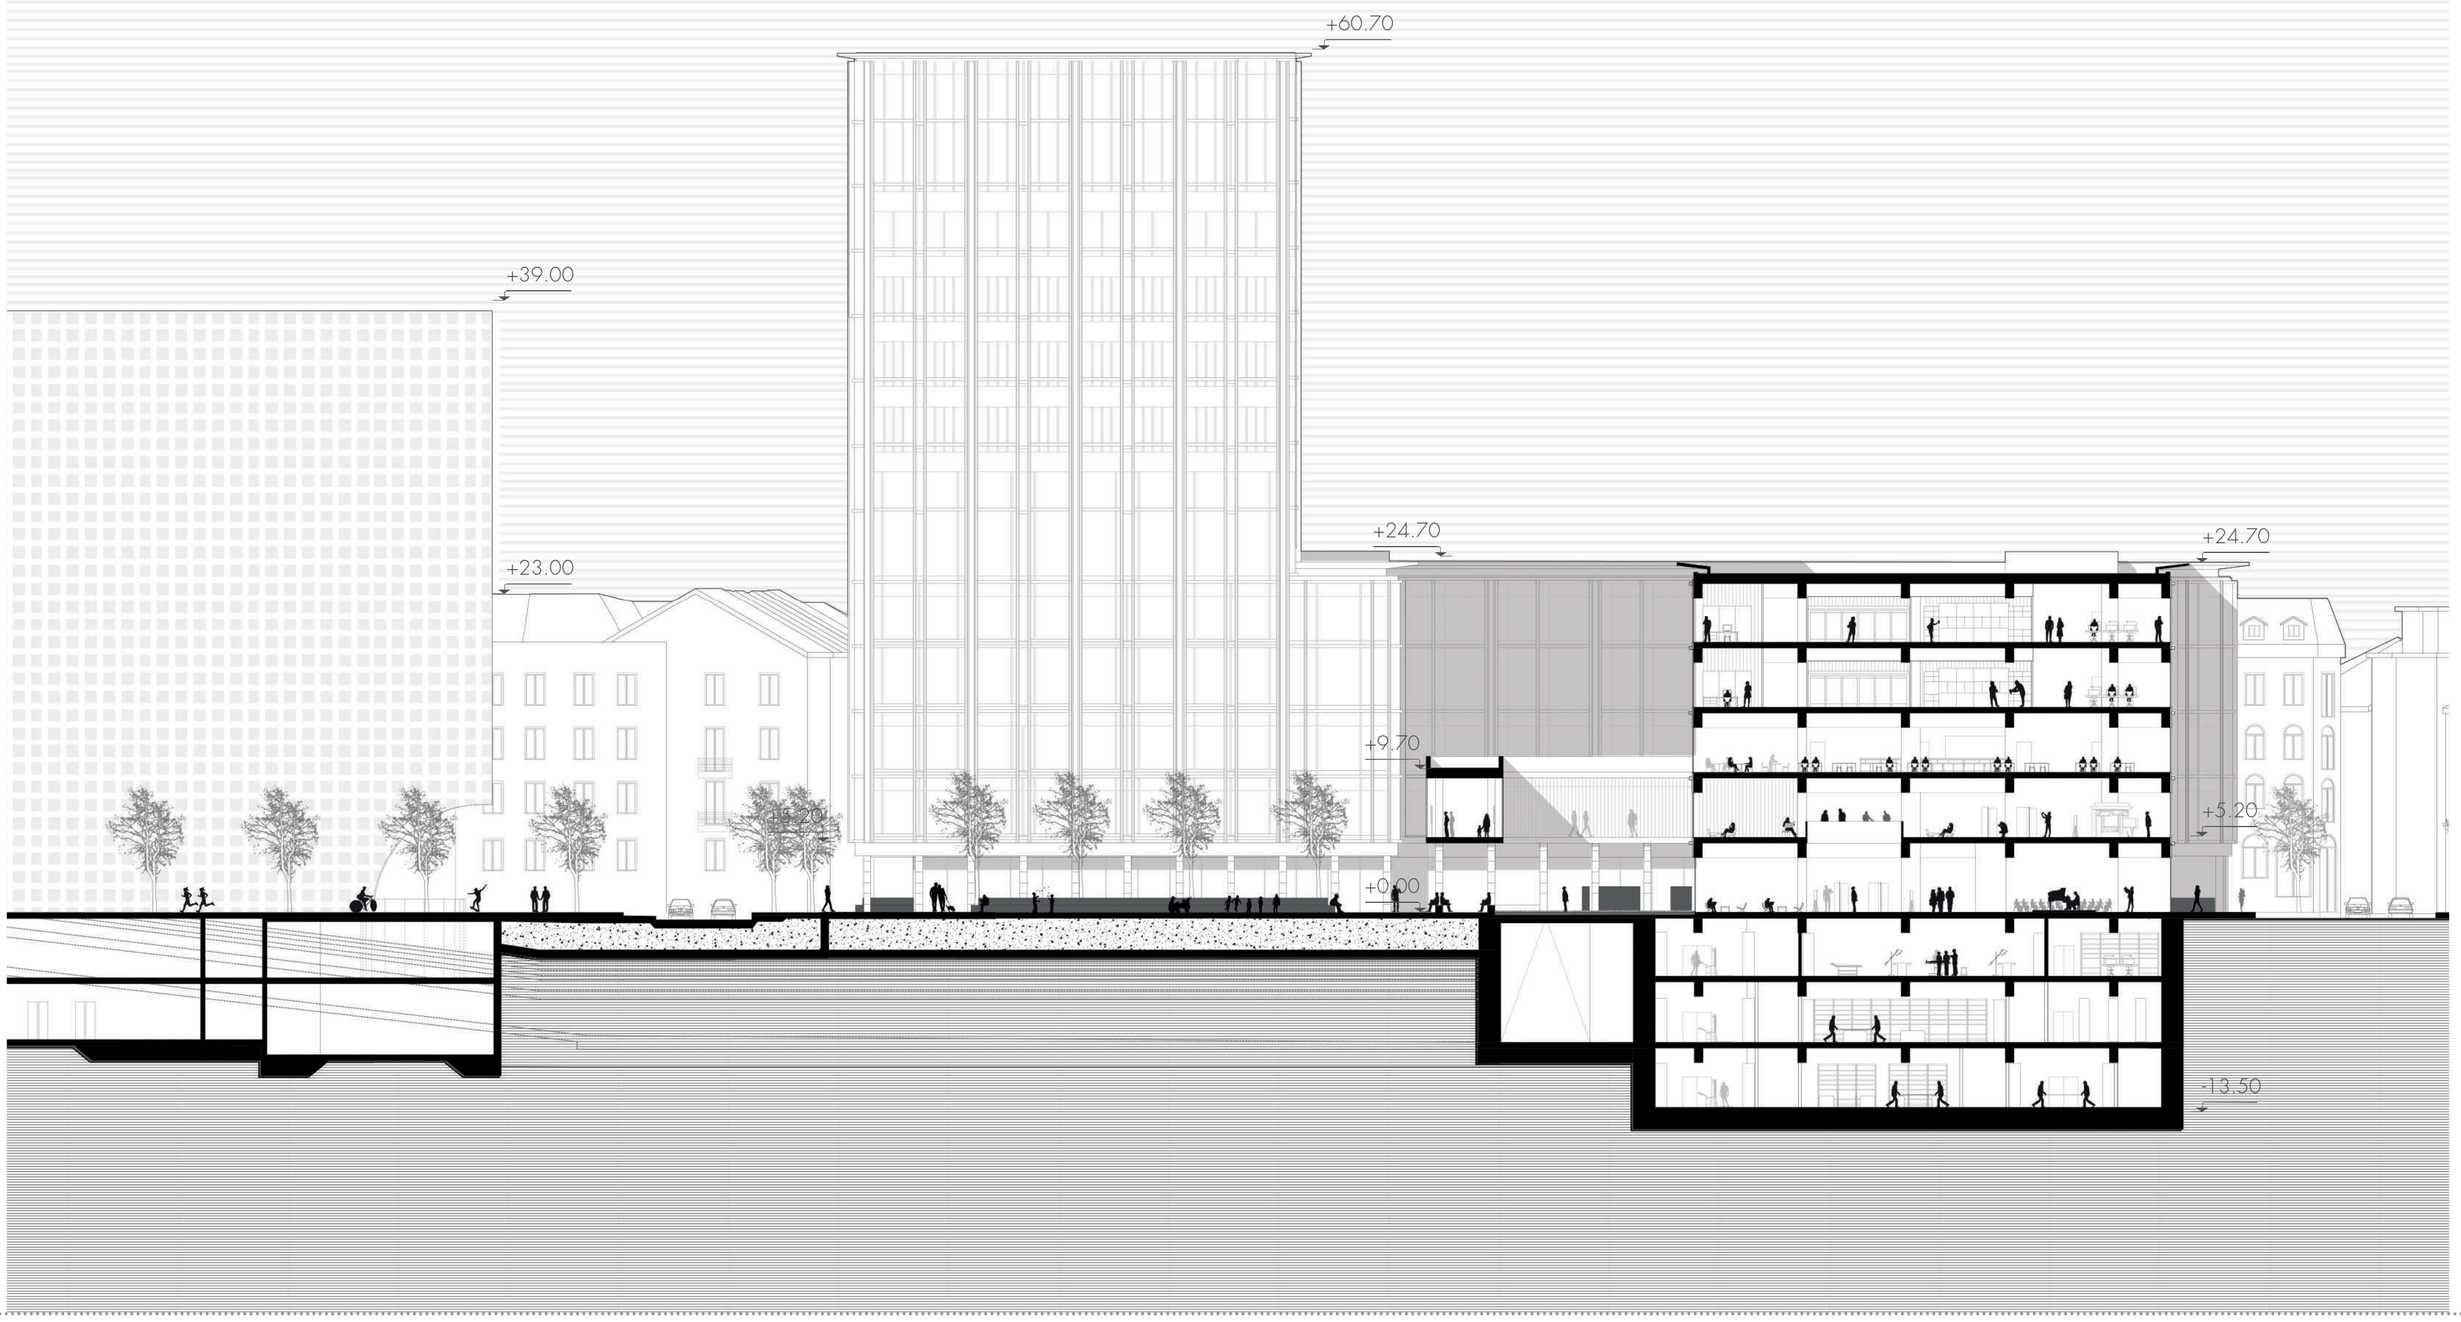

TYPE FLOOR PLAN

SCALE 1:300

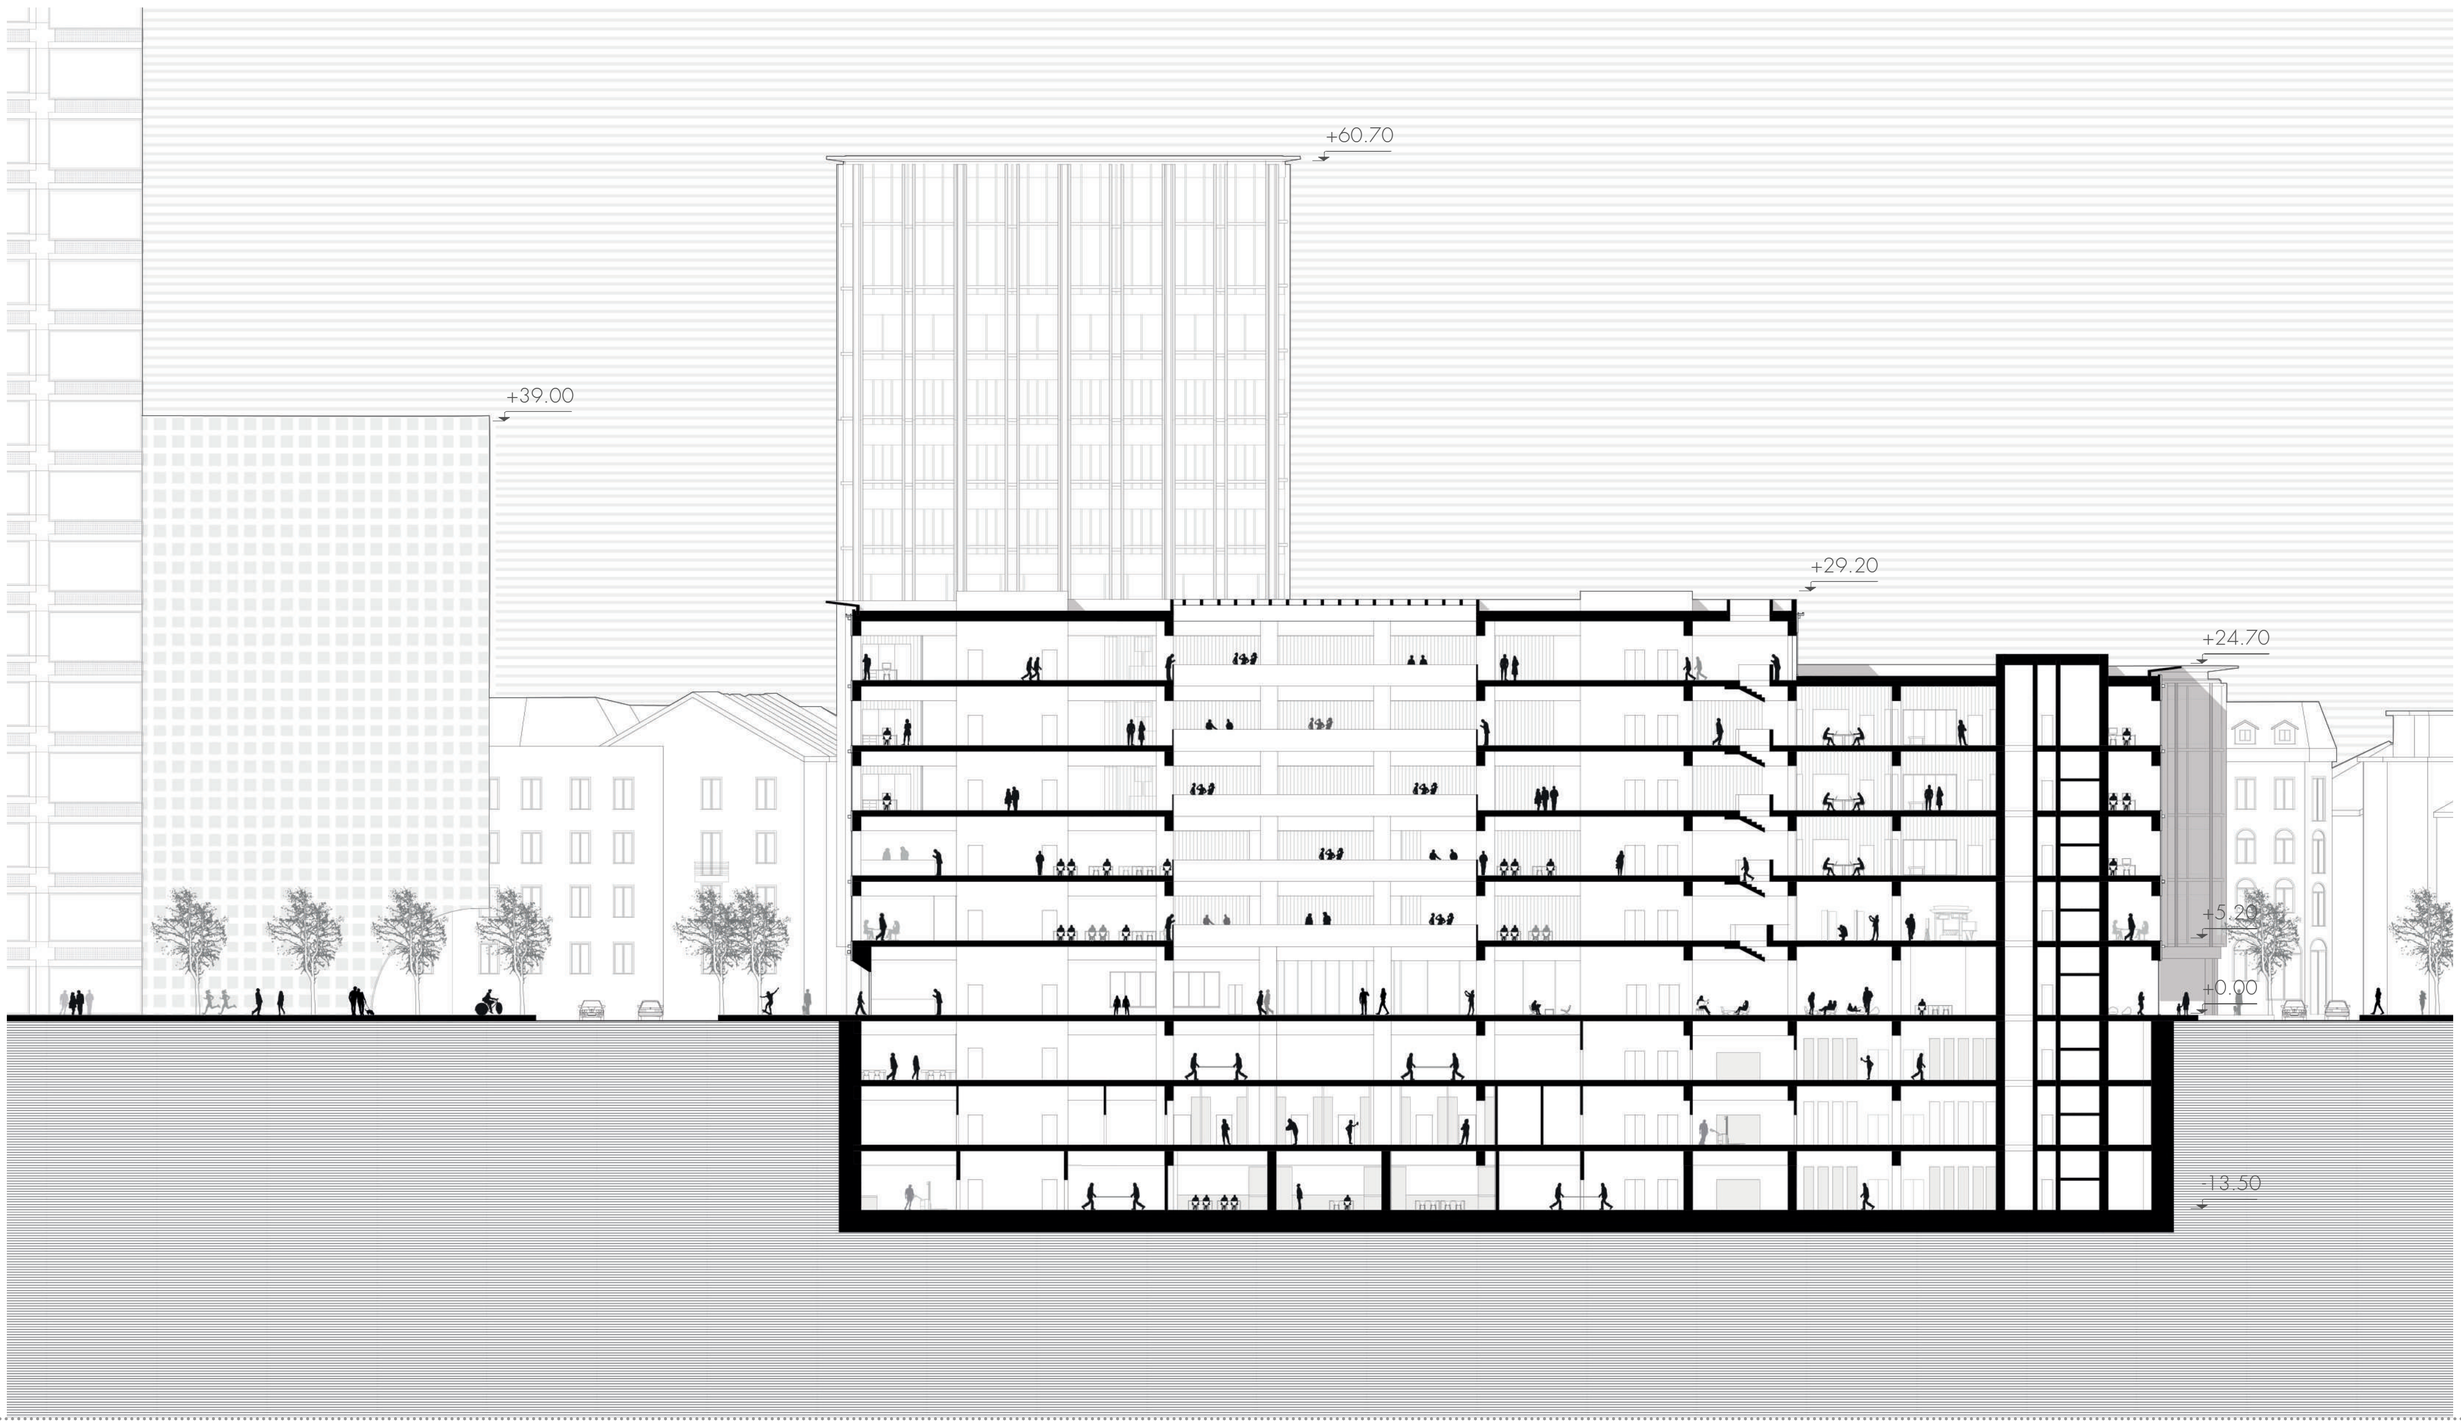

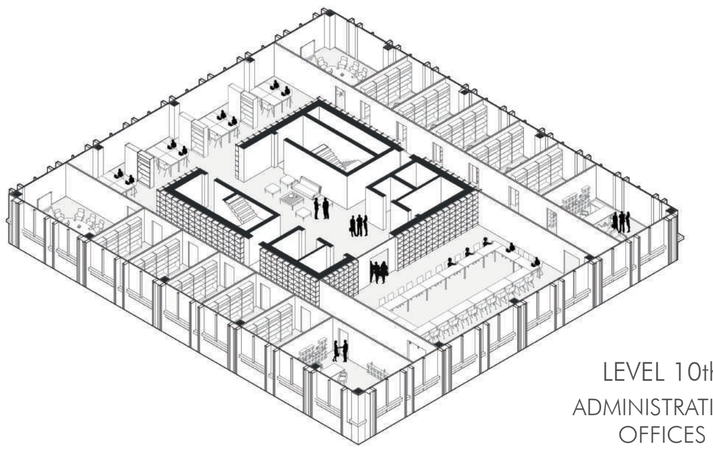

LEVEL 10th
ADMINISTRATION
OFFICES

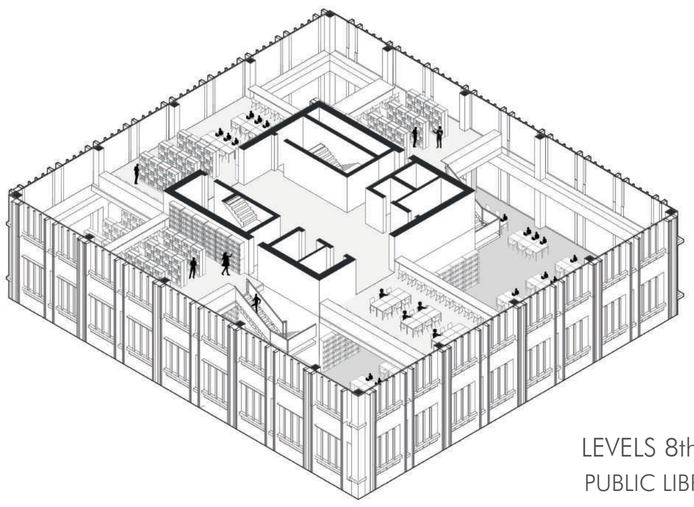

LEVELS 8th-9th
PUBLIC LIBRARY

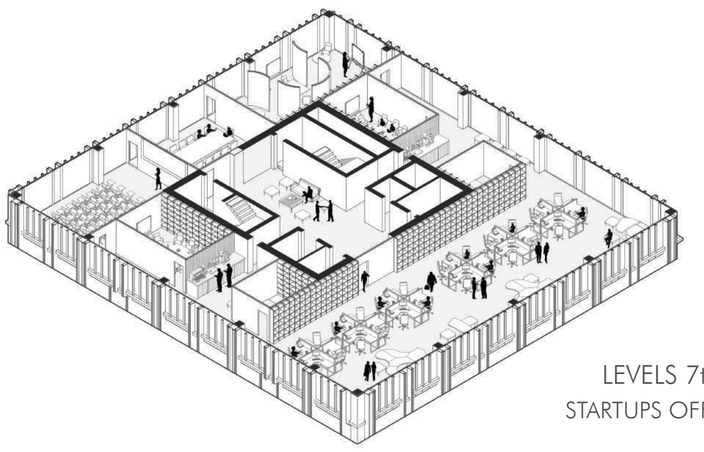

LEVELS 7th
STARTUPS OFFICES

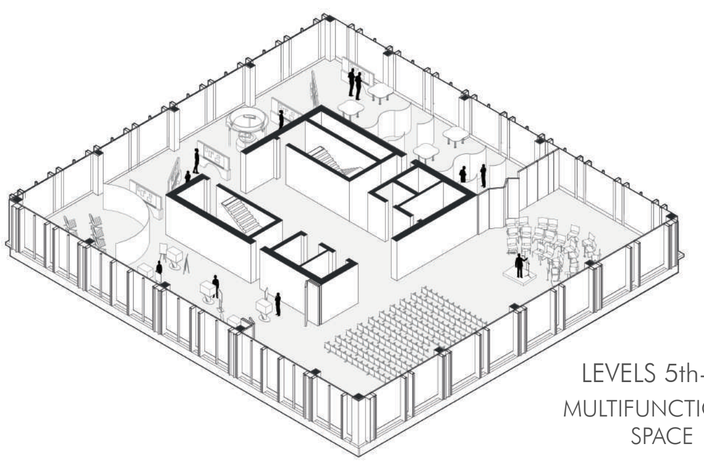

LEVELS 5th-6th
MULTIFUNCTIONAL
SPACE

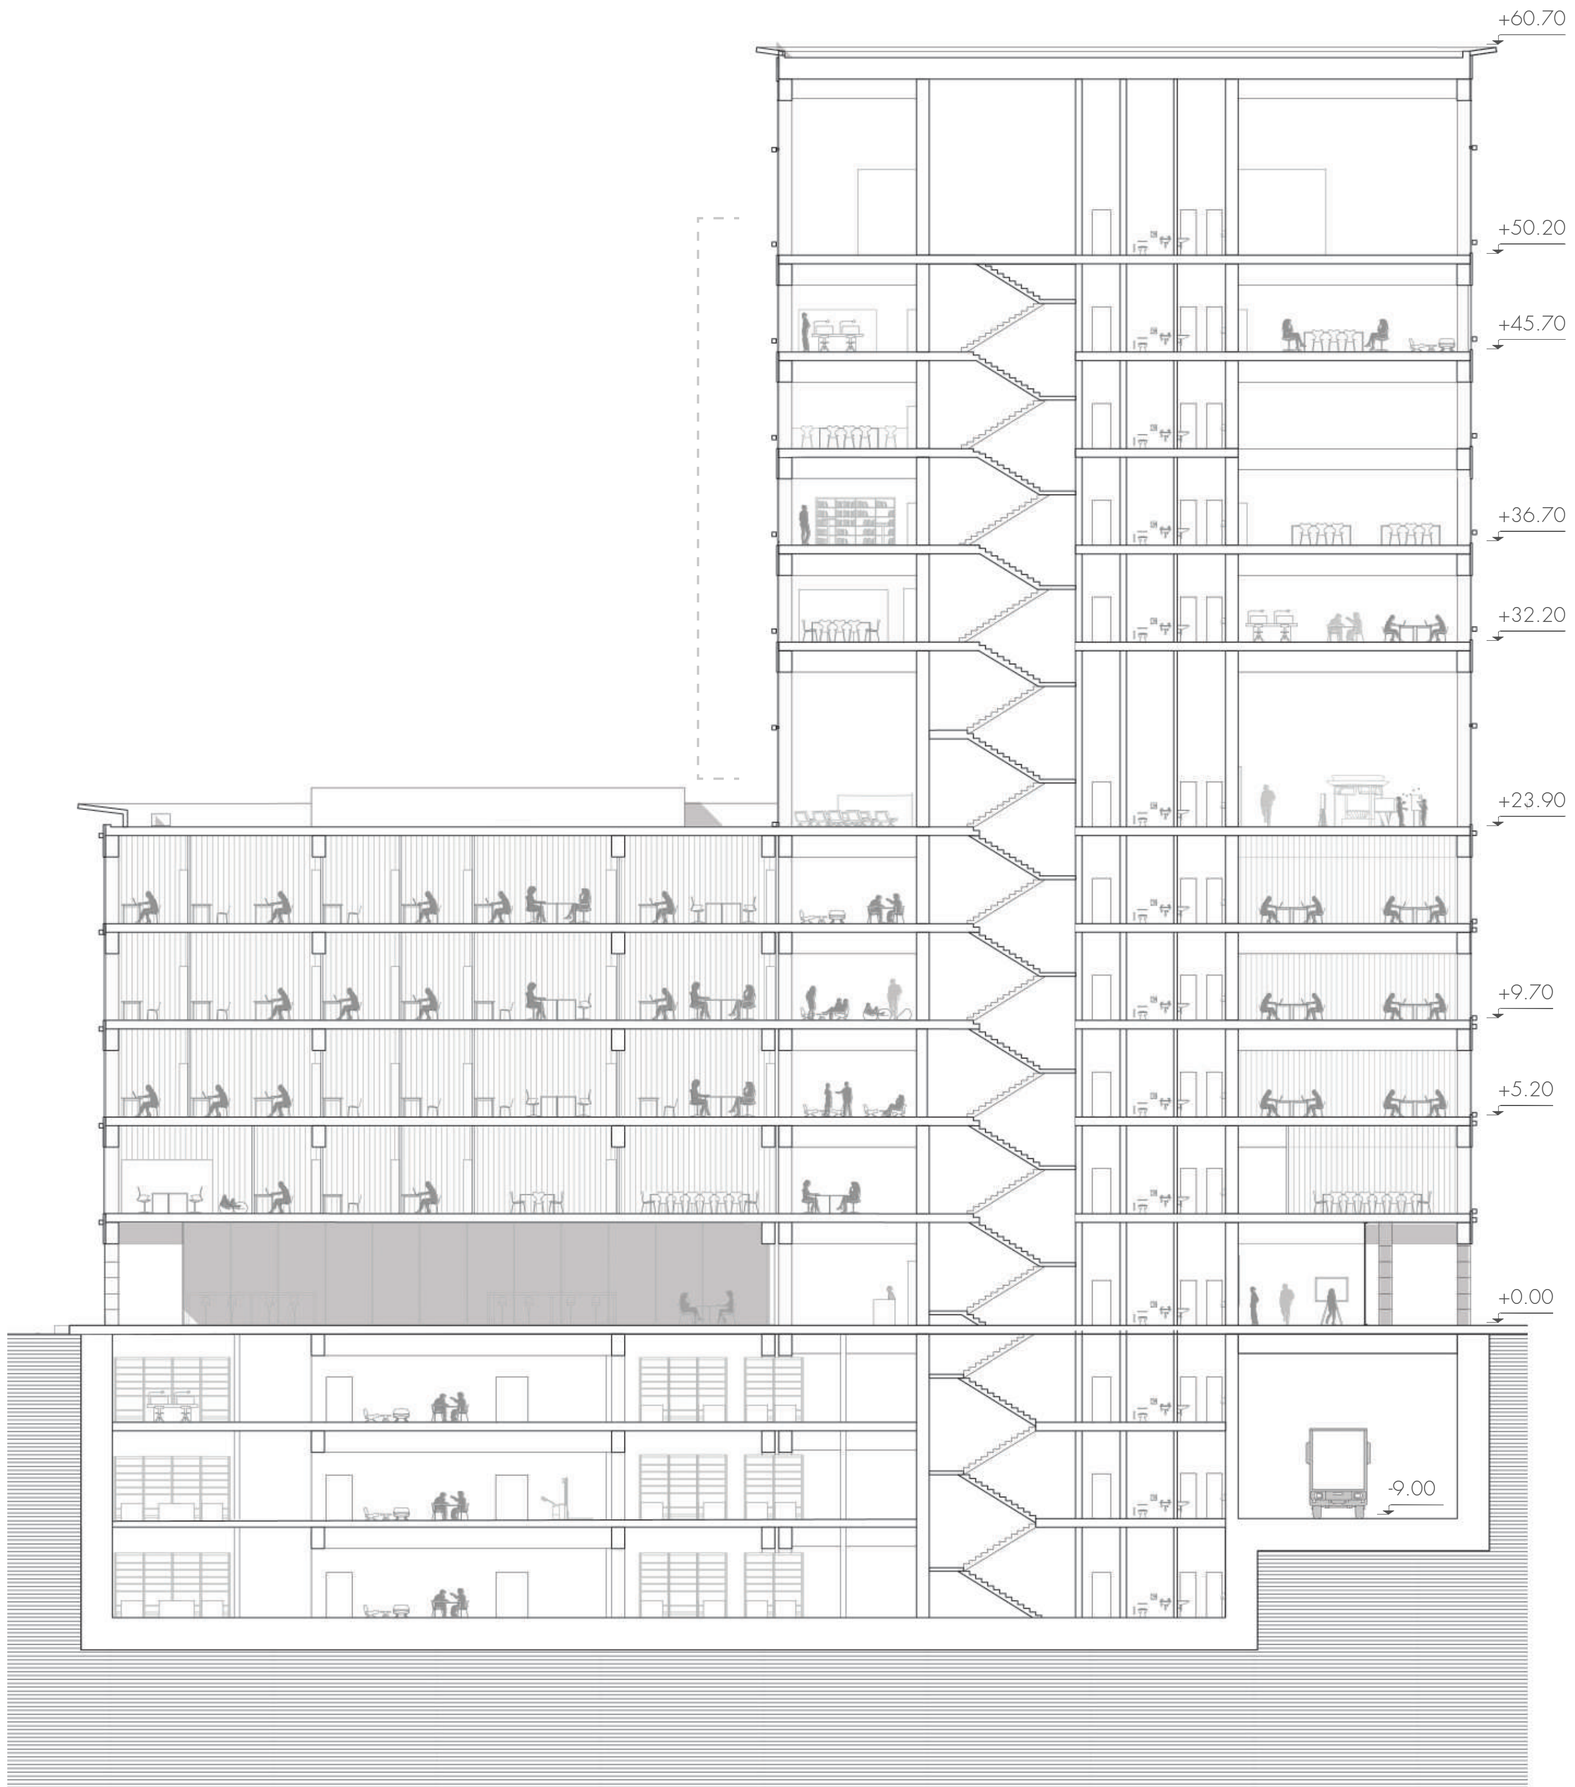

CEREN BINGÖL - 913881
BEATRICE TOSINI - 918341