1. LONGITUDINAL SECTION THROUGH THE ROUTE Sc: 1/2000

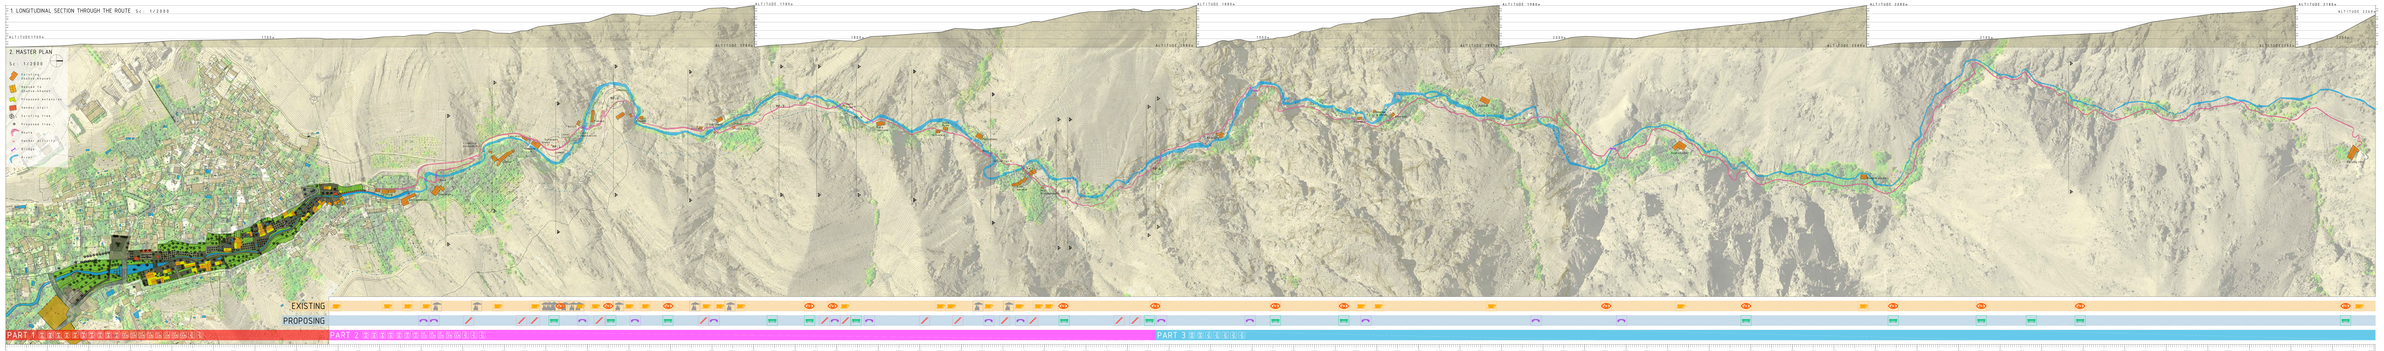

PROTECT TO IN PROTECT
DARAKEH MOUNTAIN ROUTE

POLITECNICO DI MILANO

SCHOOL OF ARCHITECTURE AND SOCIETY

MASTER DEGREE IN ARCHITECTURE 2012-13

SUPERVISOR:
GIANLUCA LUGLI

STUDENT:
MOHYEDIN NAVABZADEH NAVABI

STUDENT ID NUMBER:
755146

PANEL CONTAIN:

1. LONGITUDINAL SECTION THROUGH THE ROUTE
2. MASTER PLAN
3. TRANSVERSAL SECTIONS
4. ROUTE ANALYSIS WITH SECTION/MAIN POINT VIEWS

3. TRANSVERSAL SECTIONS