ANNEX 1

ARCHITECTURAL DESIGN

AP 01 - Basement plan
AP 02 - Ground floor plan
AP 03 - First floor plan
AP 04 - Second floor plan
AP 05 - Third floor plan
AP 06 - Fourth floor plan
AP 07 - Fifth floor plan
AP 08 - Sixth floor plan

AF 01 - South facade 1, North facade1
AF 02 - East facade
AF 03 - West facade
AF 04 - South facade, North facade 2

AS 01 - Longitudinal section 2-2
AS 02 - Transversal section 1-1

Course name: Architectural engineering	Timber in the city	Specification
Galina Ivanova 781019 Yanina Morozova 782942 Tatjana Somova 780521		Date: 25/11/13

A3

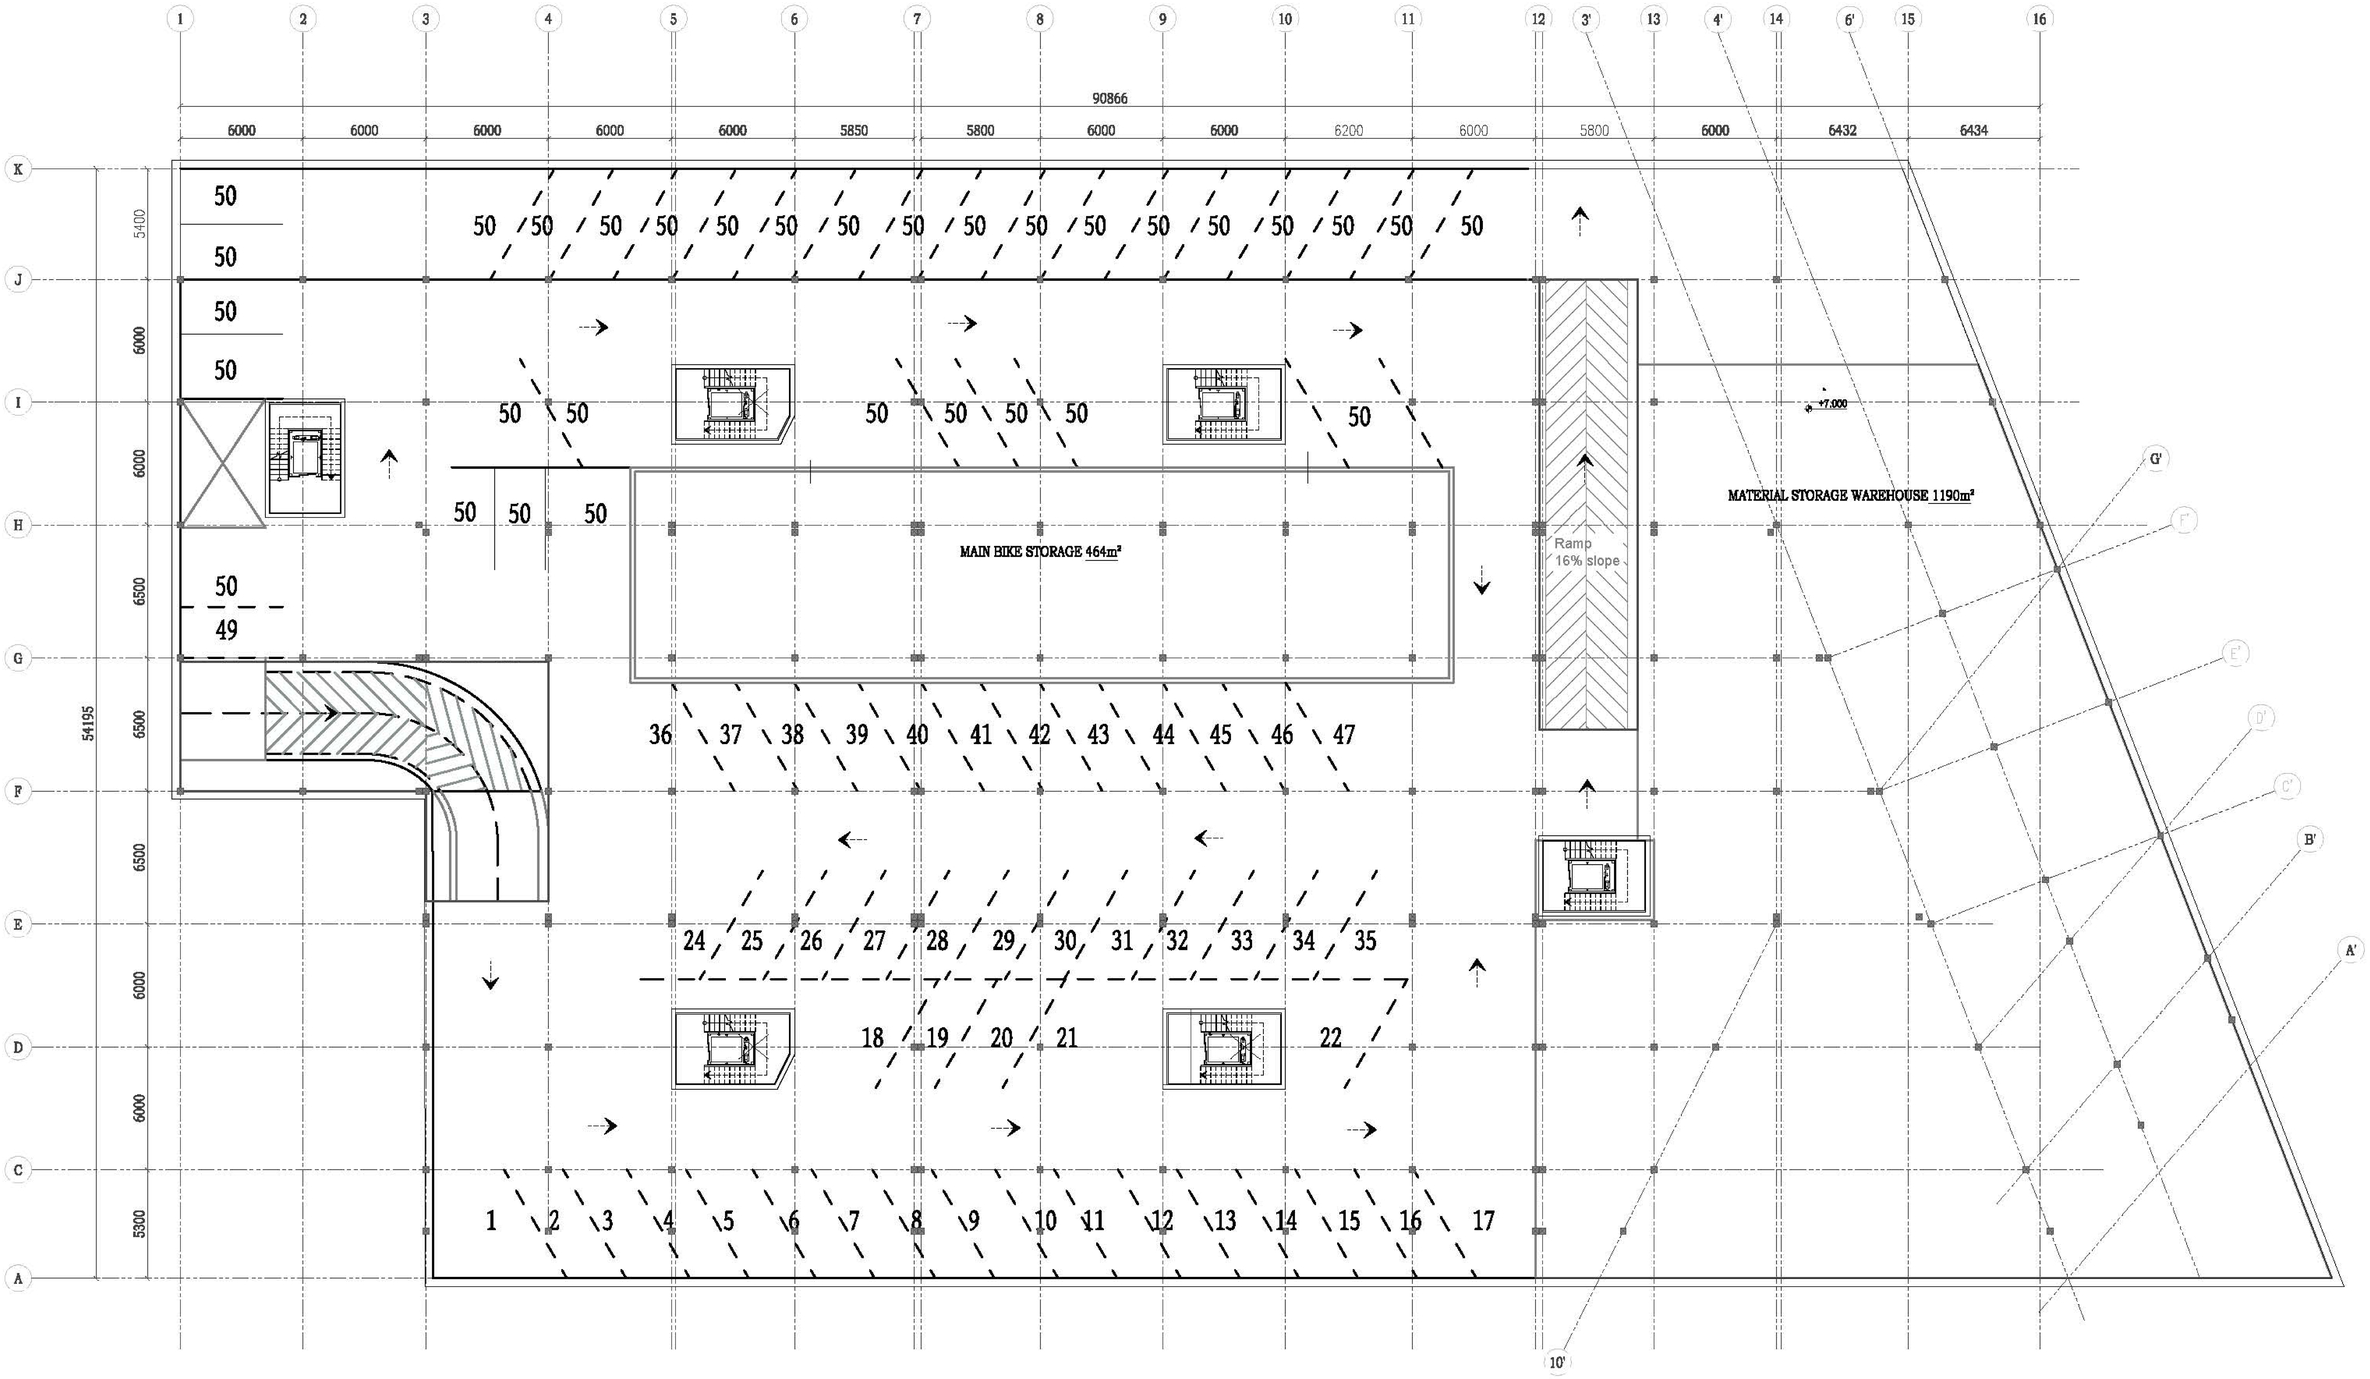

Course name: Architectural enginering	Timber in the city	Layout. -1 floor
Galina Ivanova 781019 Yanina Morozova 782942 Tatjana Somova 780521		Date: 25/11/13 — ID. no. : AP 01 Scale: 1:300

A3

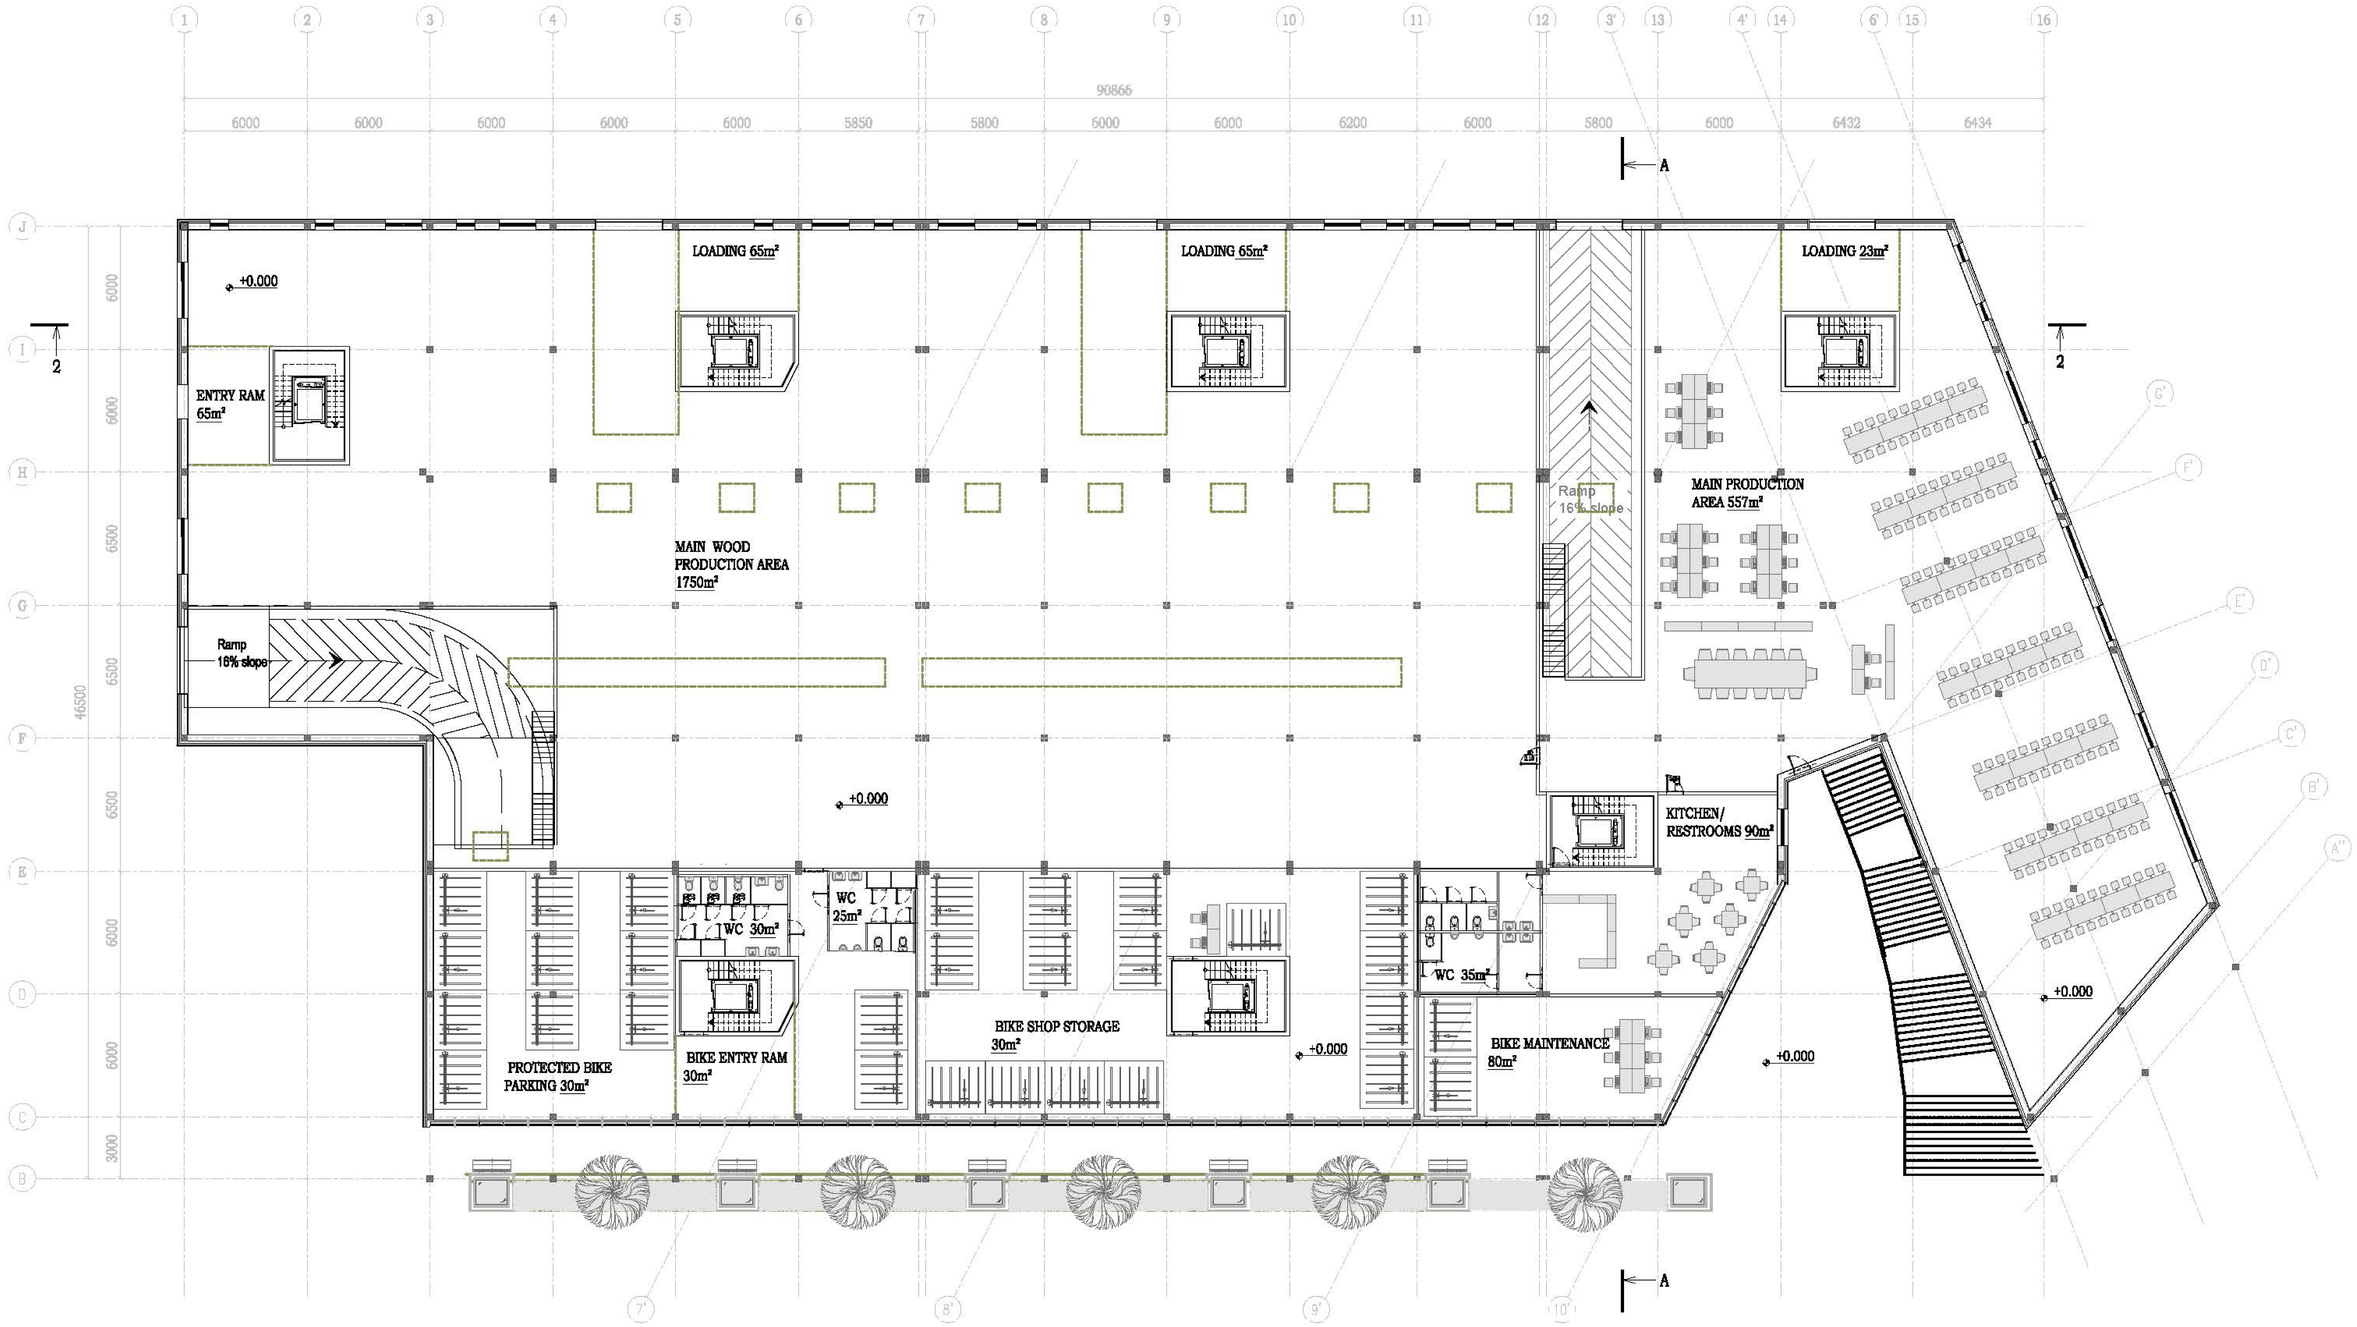

Course name: Architectural enginering	Timber in the city	Layout. 0 floor
Galina Ivanova 781019 Yanina Morozova 782942 Tatjana Somova 780521		Date: 25/11/13 — ID. no. : AP 02 Scale: 1:300

A3

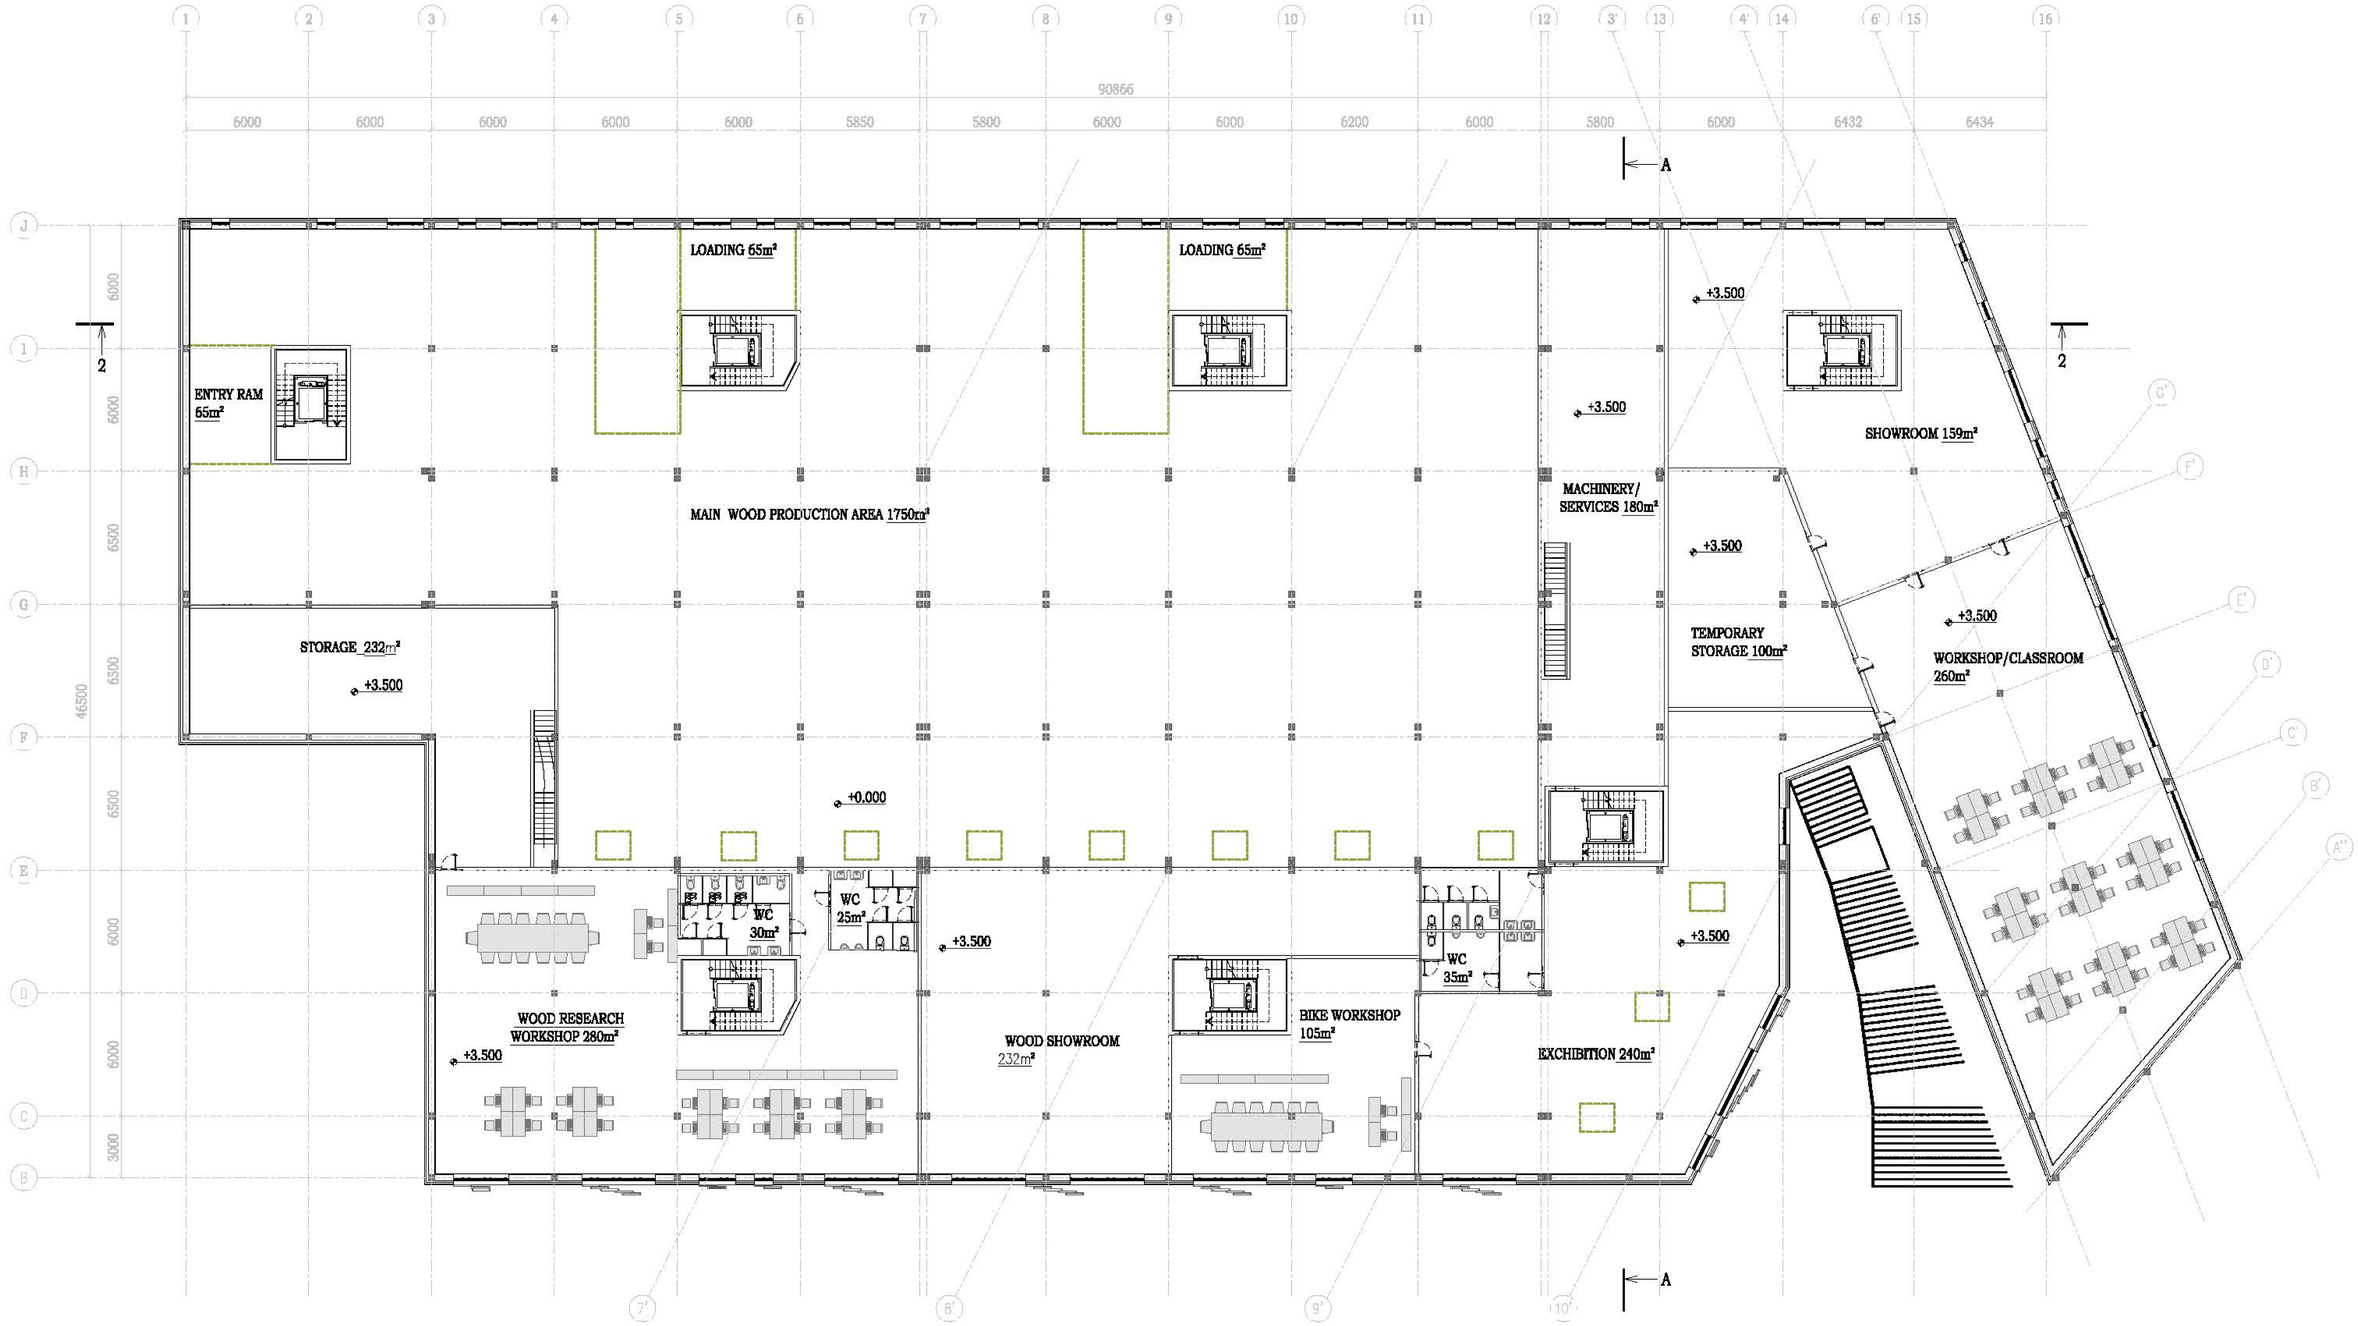

Course name: Architectural enginering	Timber in the city	Layout.01 floor
Galina Ivanova 781019 Yanina Morozova 782942 Tatjana Somova 780521		Date: 25/11/13
		ID. no. : AP 03 Scale: 1:300

A3

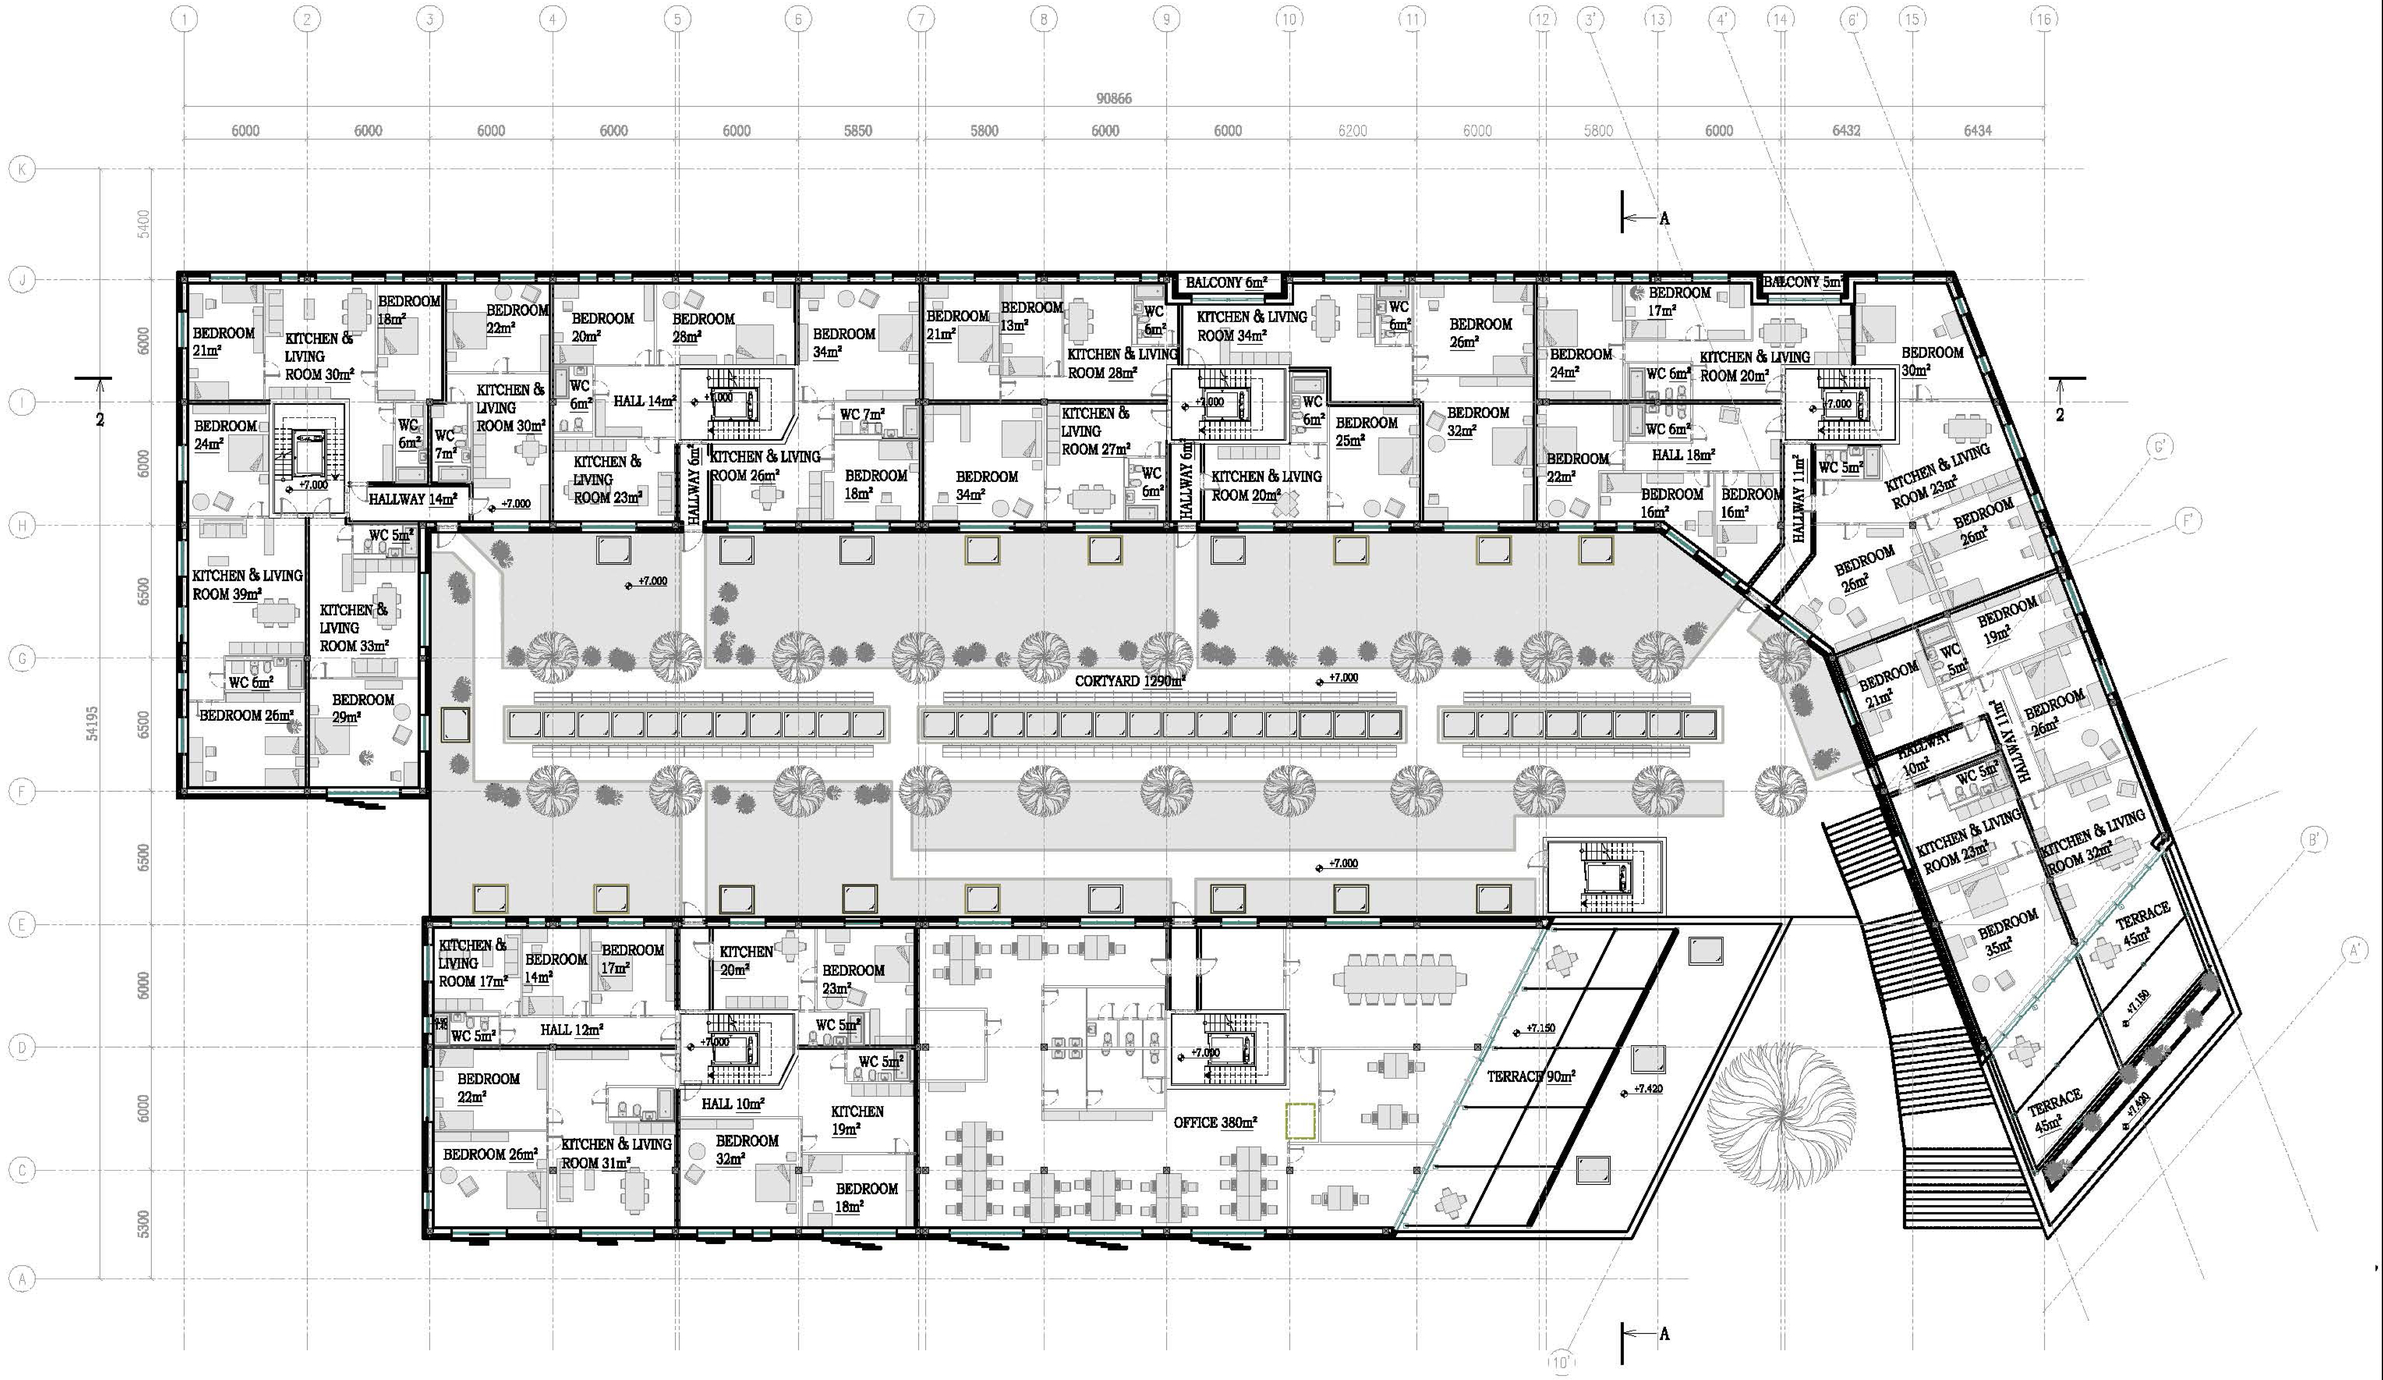

Course name: Architectural enginering	Timber in the city	Layout. 1 floor
Galina Ivanova 781019 Yanina Morozova 782942 Tatjana Somova 780521		Date: 25/11/13 — ID. no. : AP 04 Scale: 1:300

A3

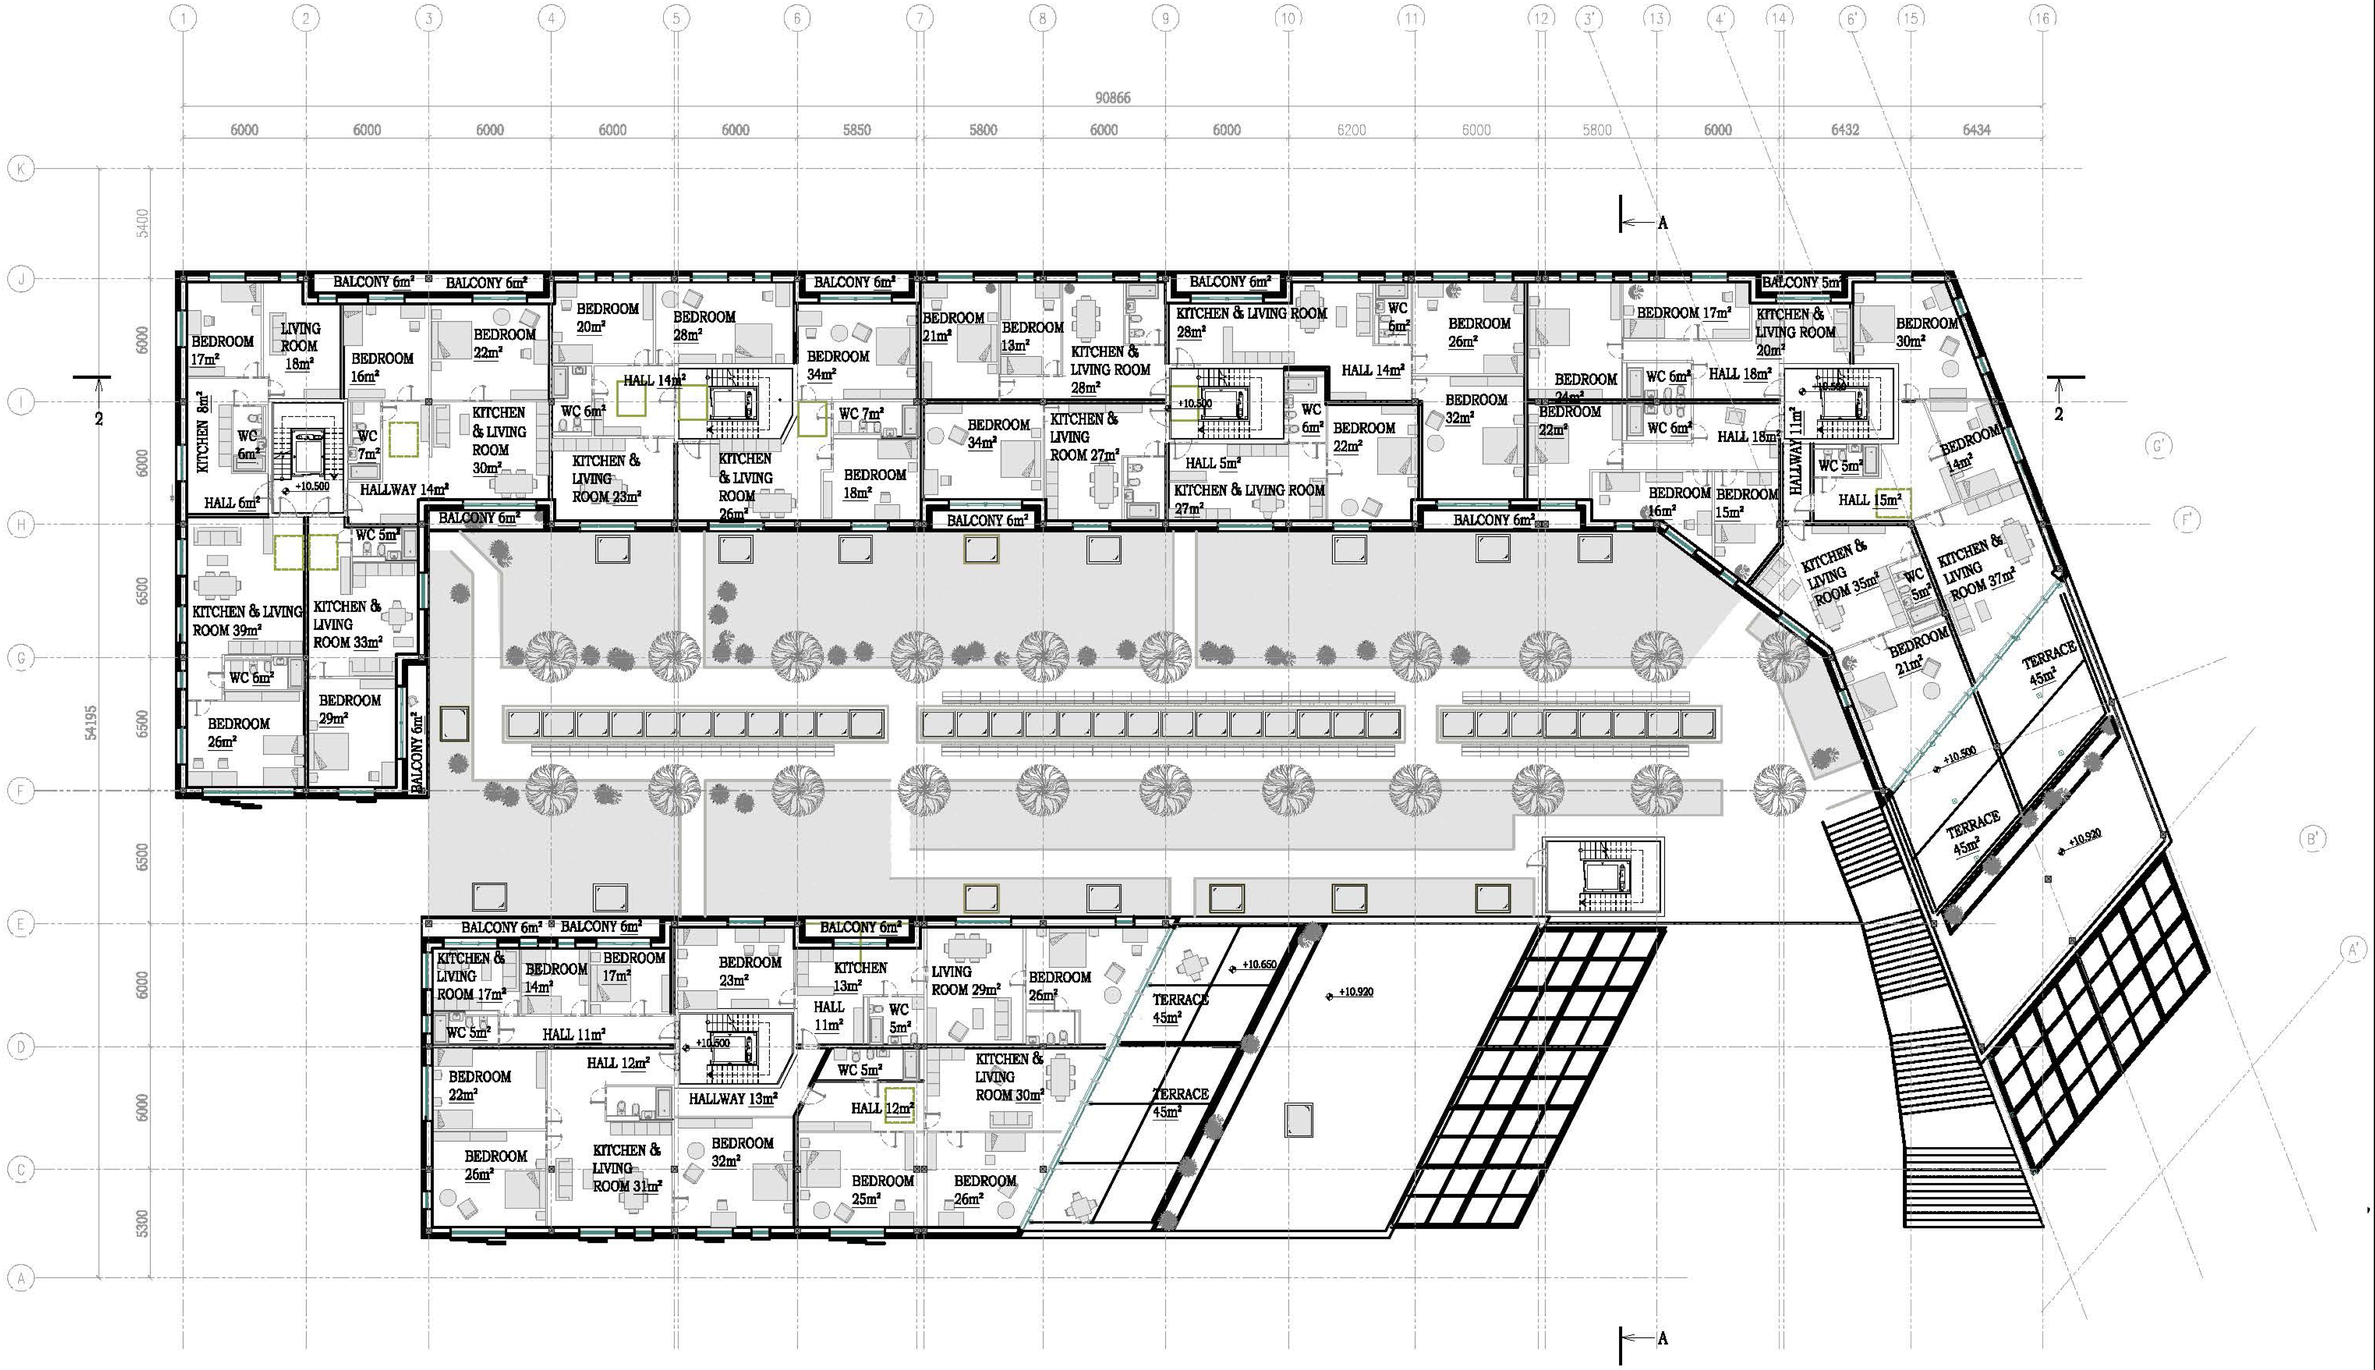

Course name: Architectural enginering	Timber in the city	Layout. 2 floor
Galina Ivanova 781019 Yanina Morozova 782942 Tatjana Somova 780521		Date: 25/11/13 — ID. no. : AP 05 Scale: 1:300

A3