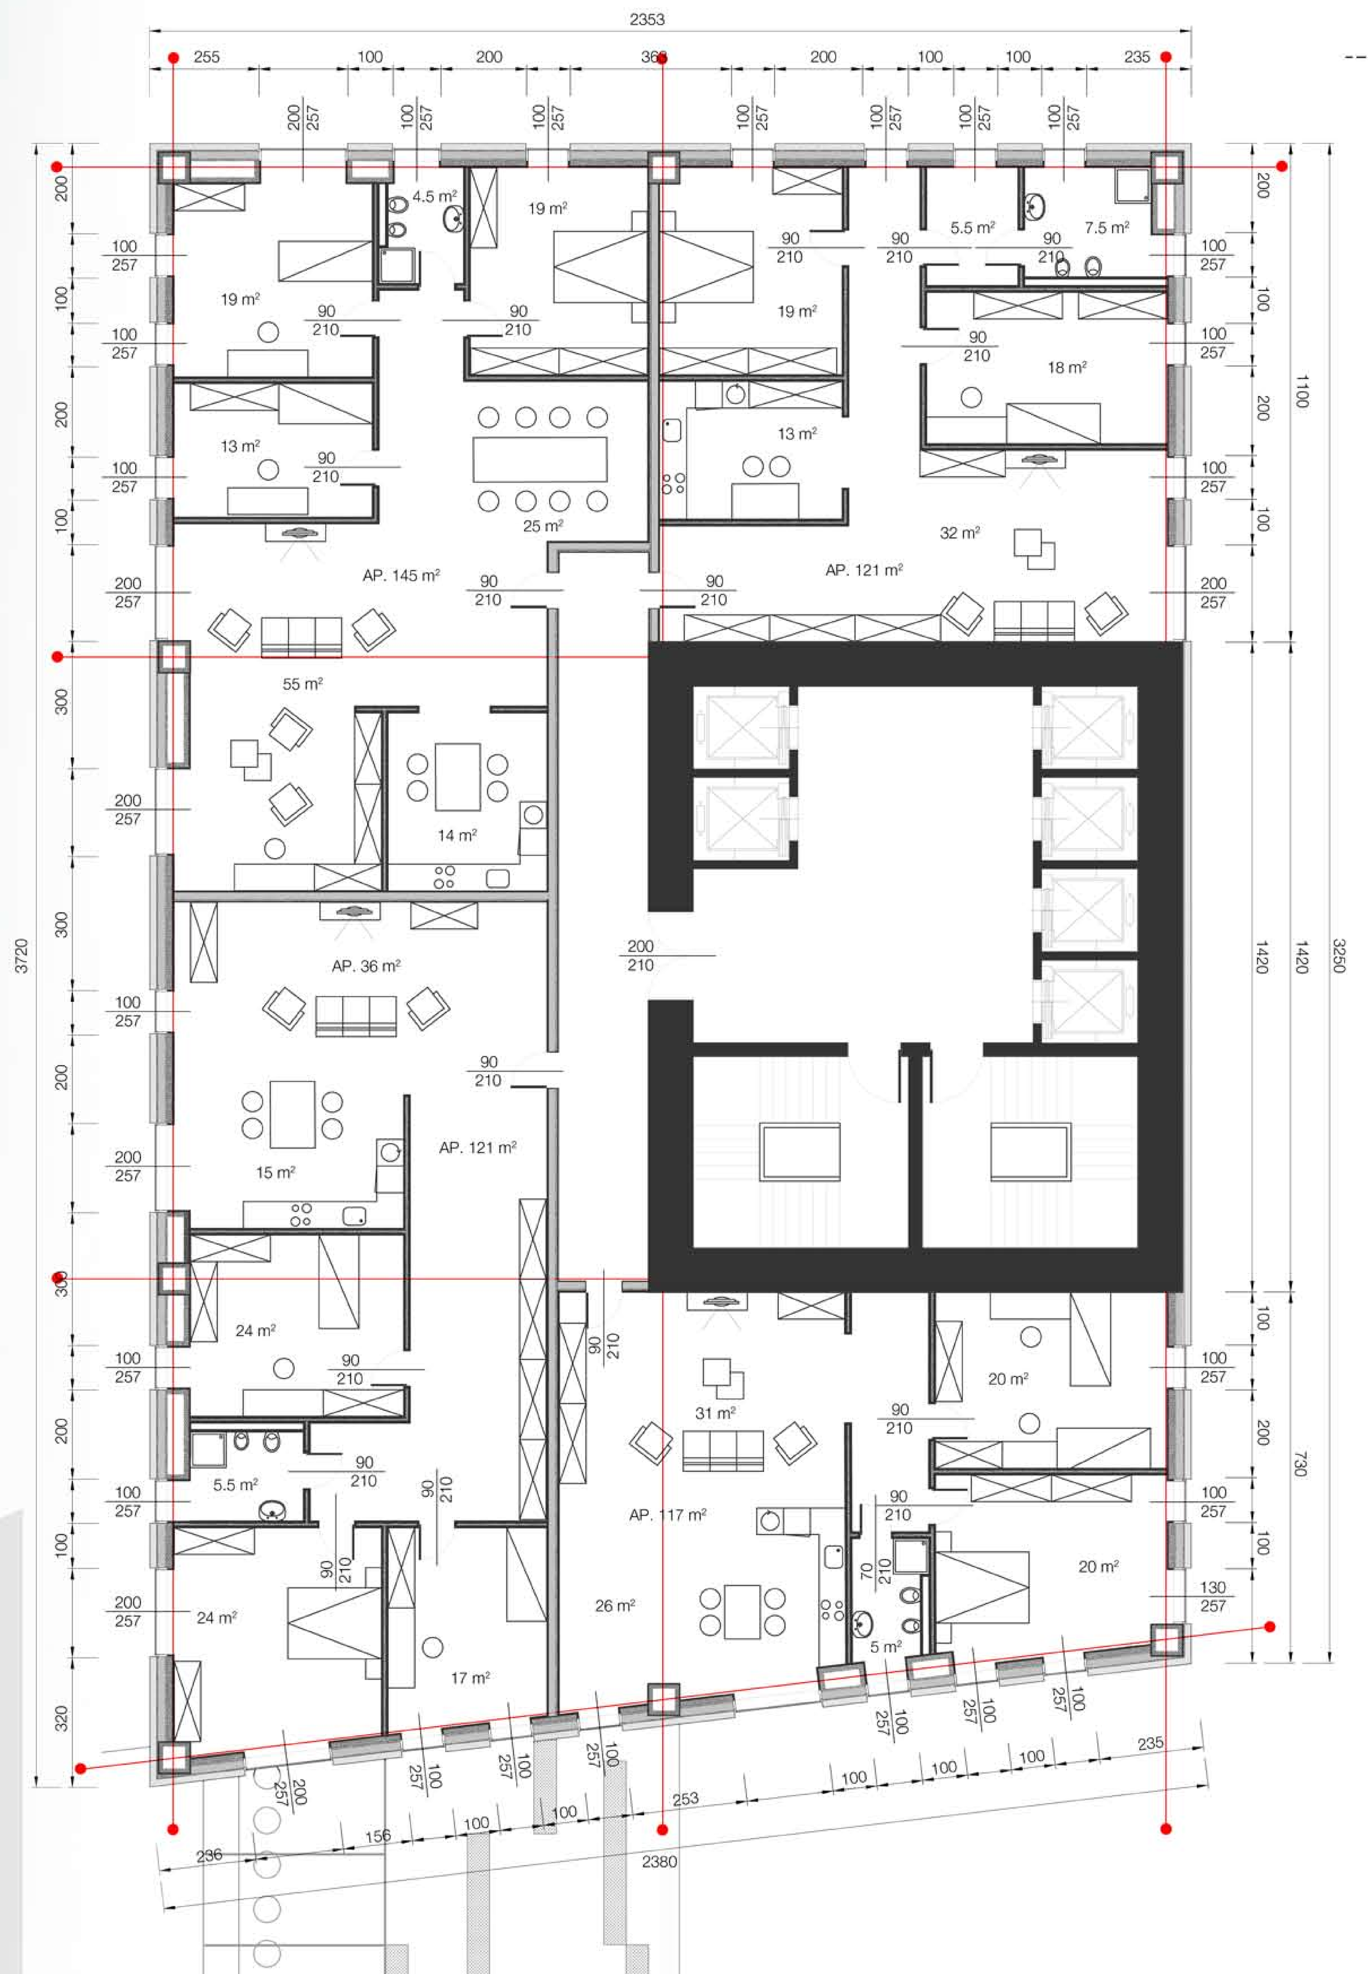

1:100

11th FLOOR - RESIDENTIAL LAYOUT

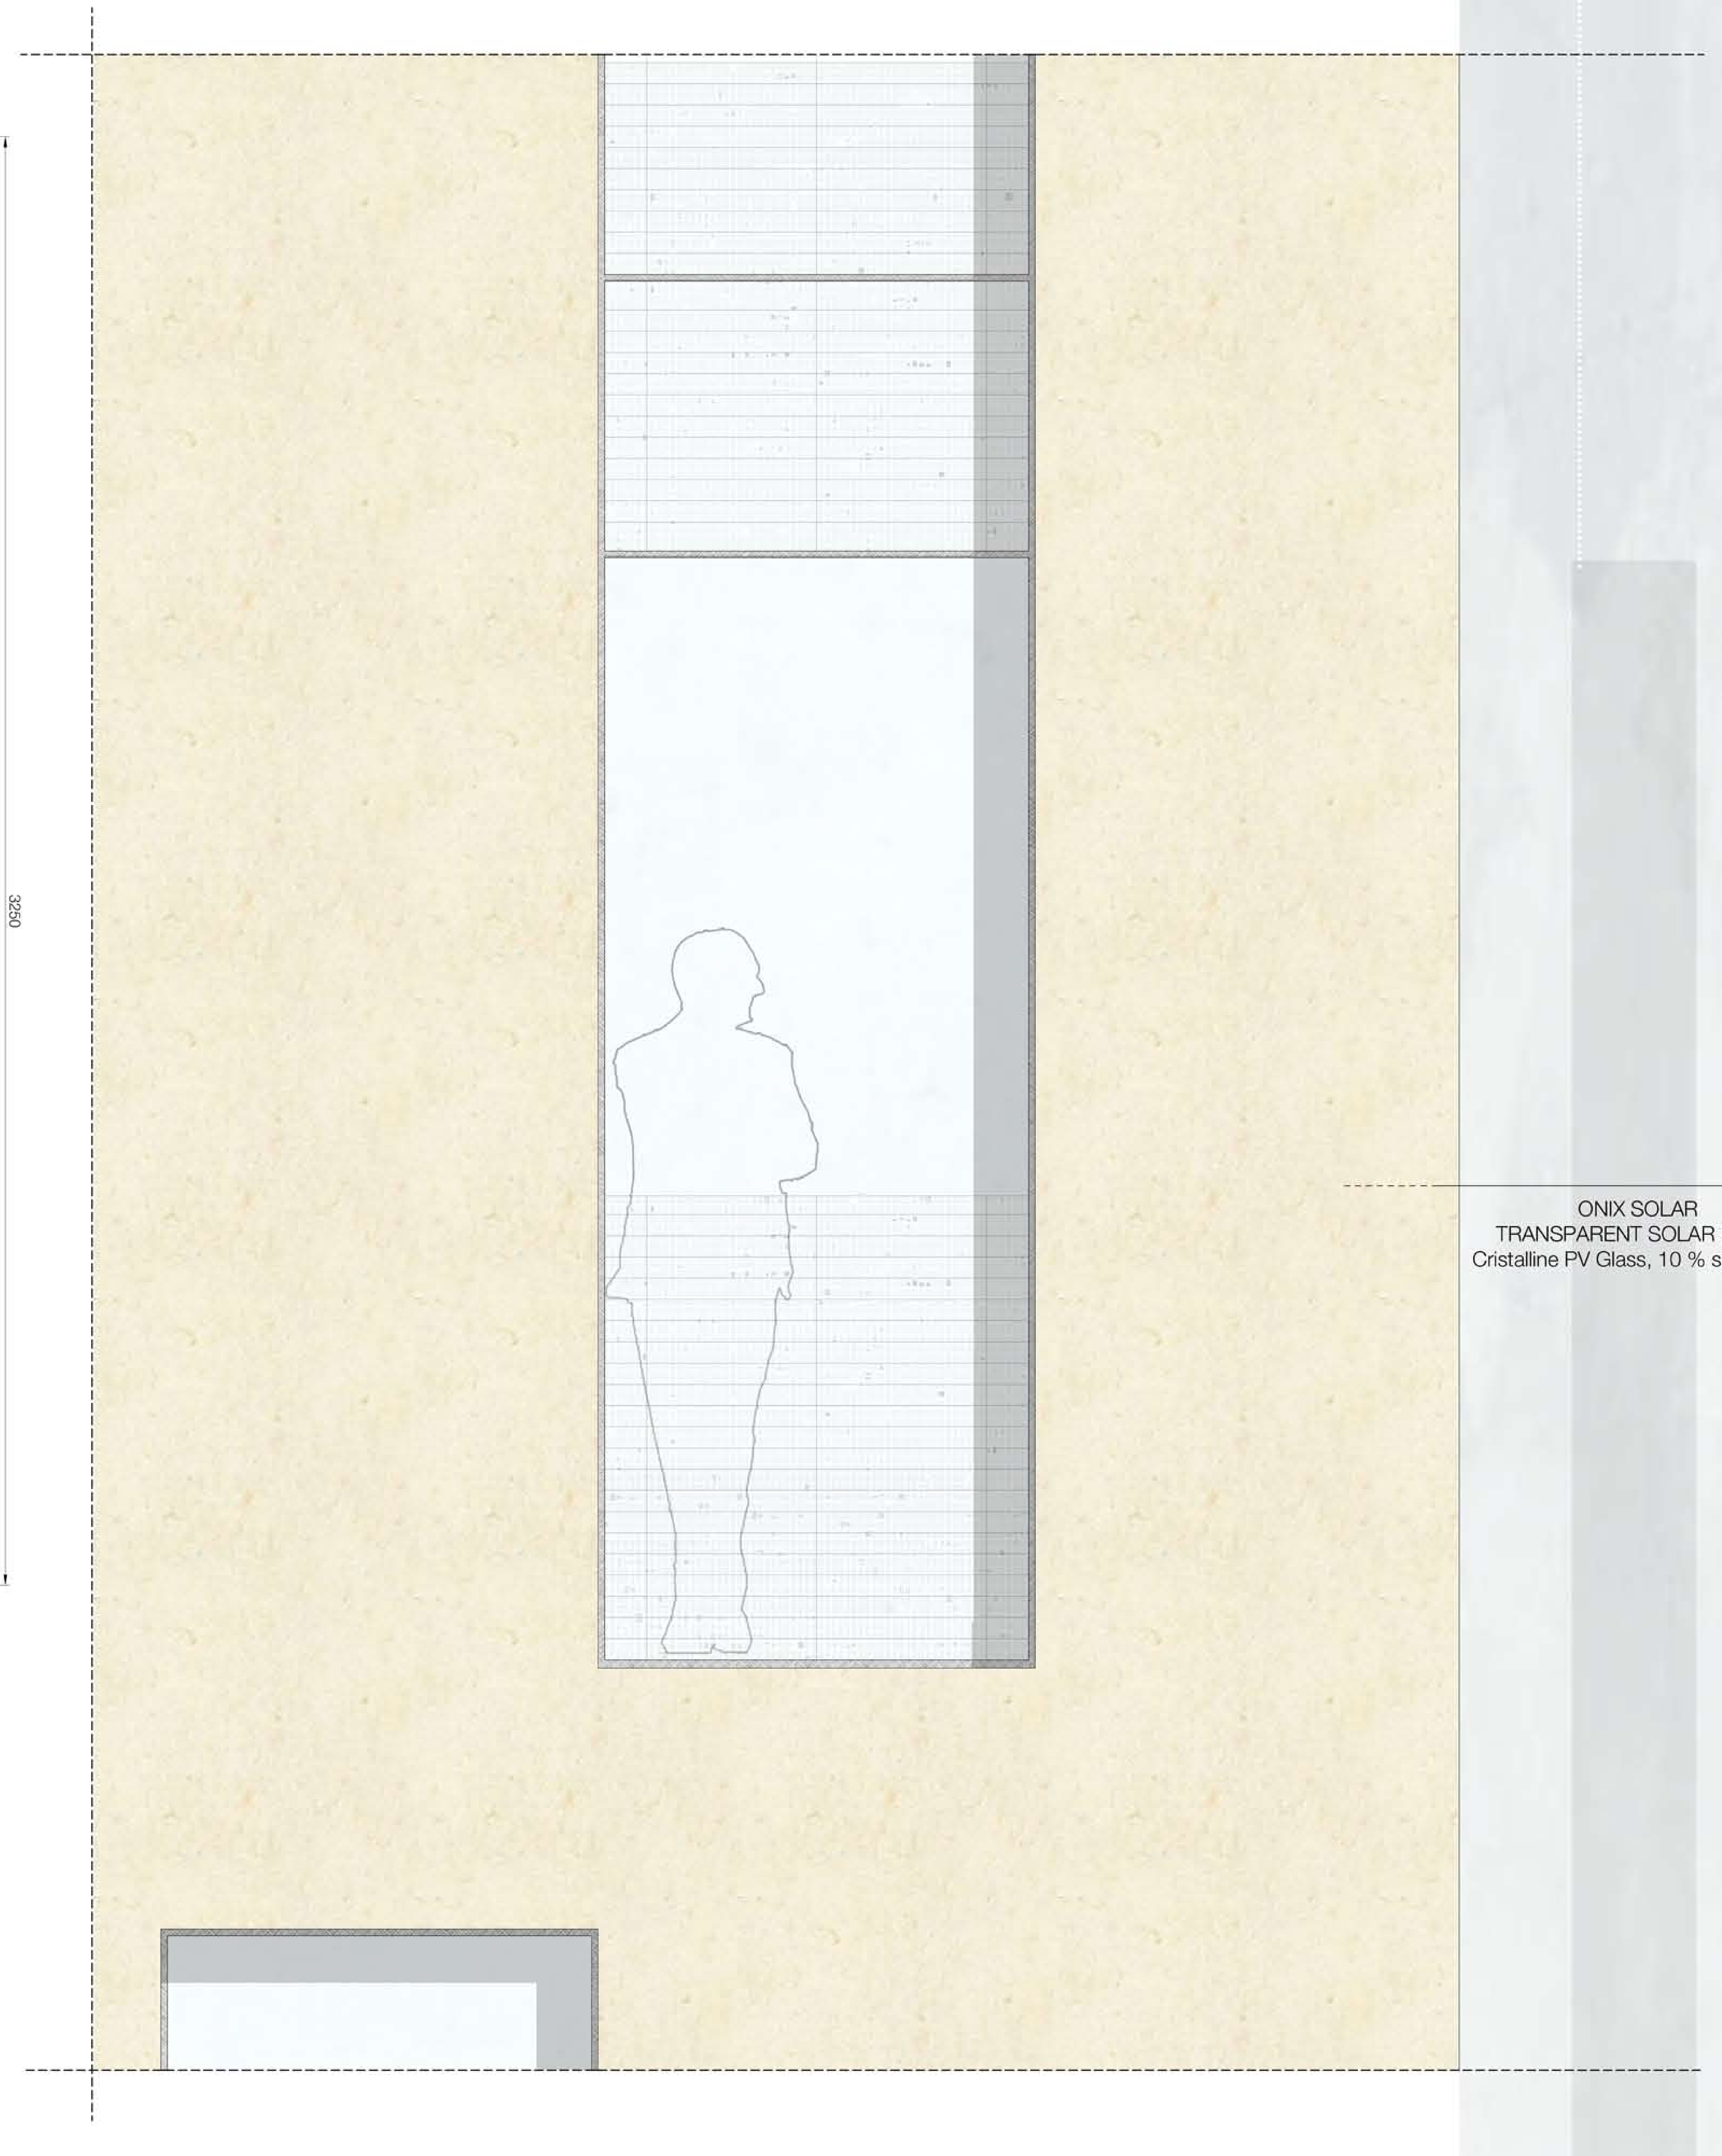

1:10

ELEVATION DETAIL

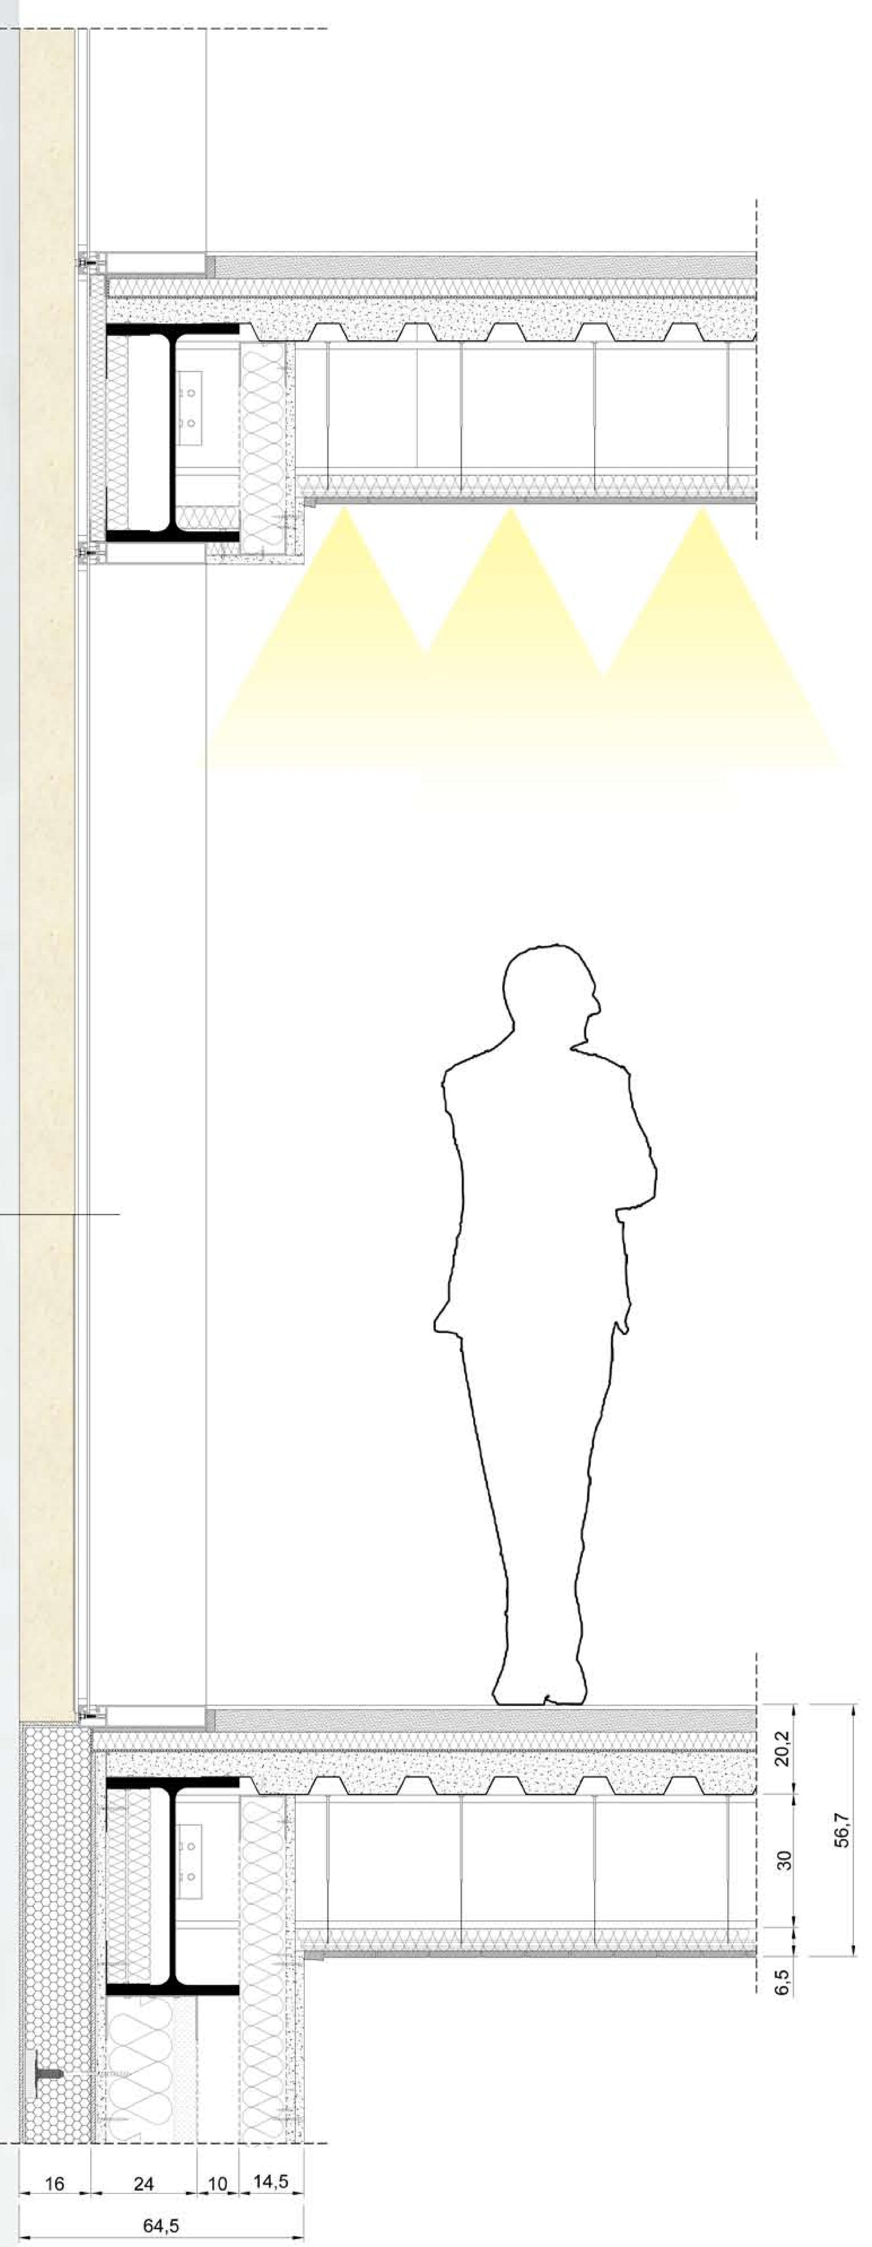

1:10

GENERAL SECTION DETAIL

L Clear glass
ONYX SOLAR

System detailing

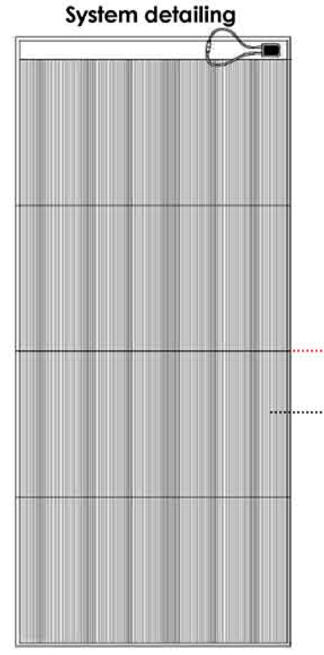

Example: San Anton Market, Madrid

Energetic performance

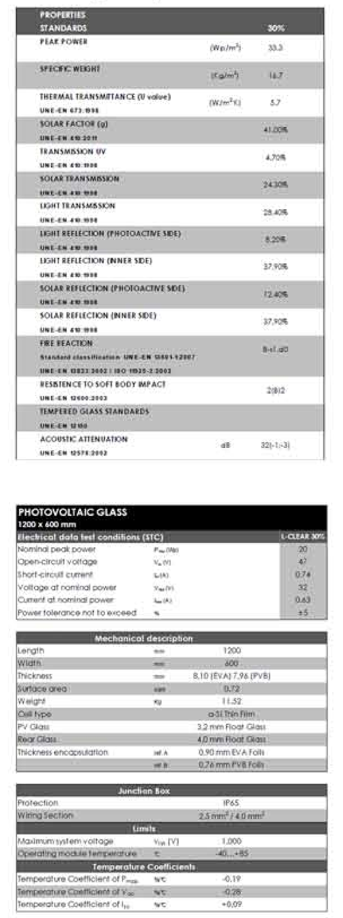

PV GLASS

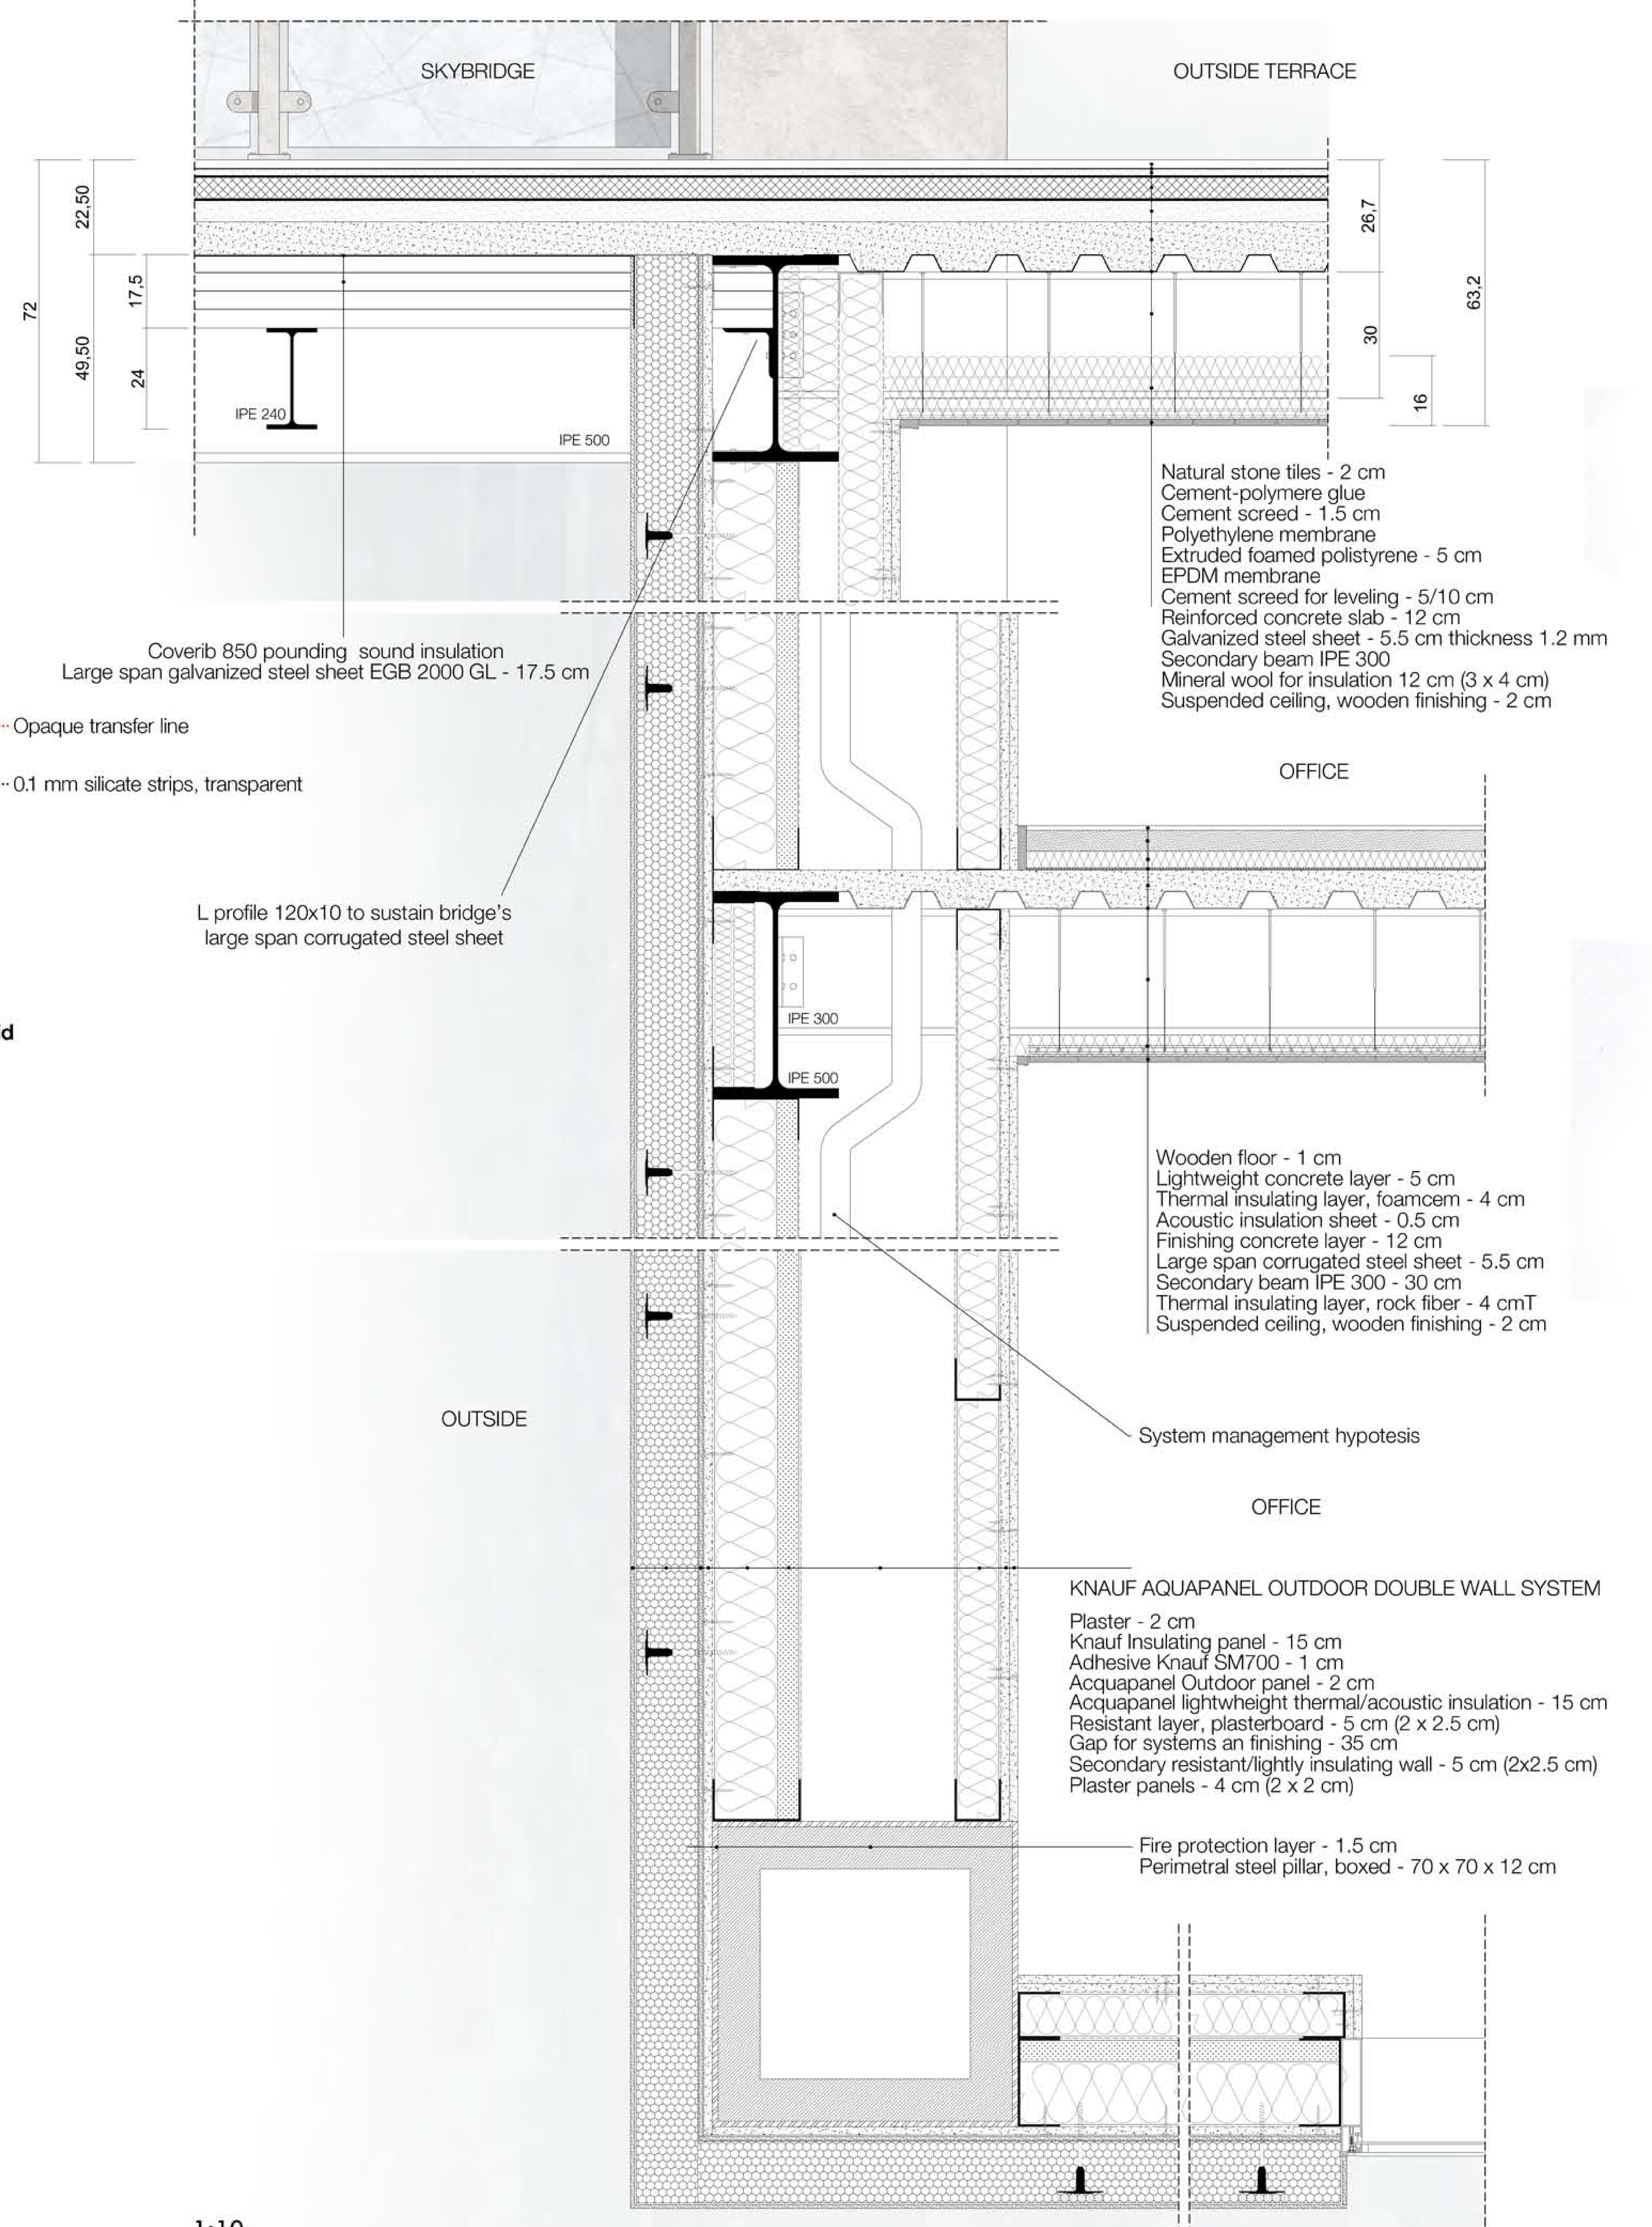

1:10

DETAILED SECTIONS AND PLAN

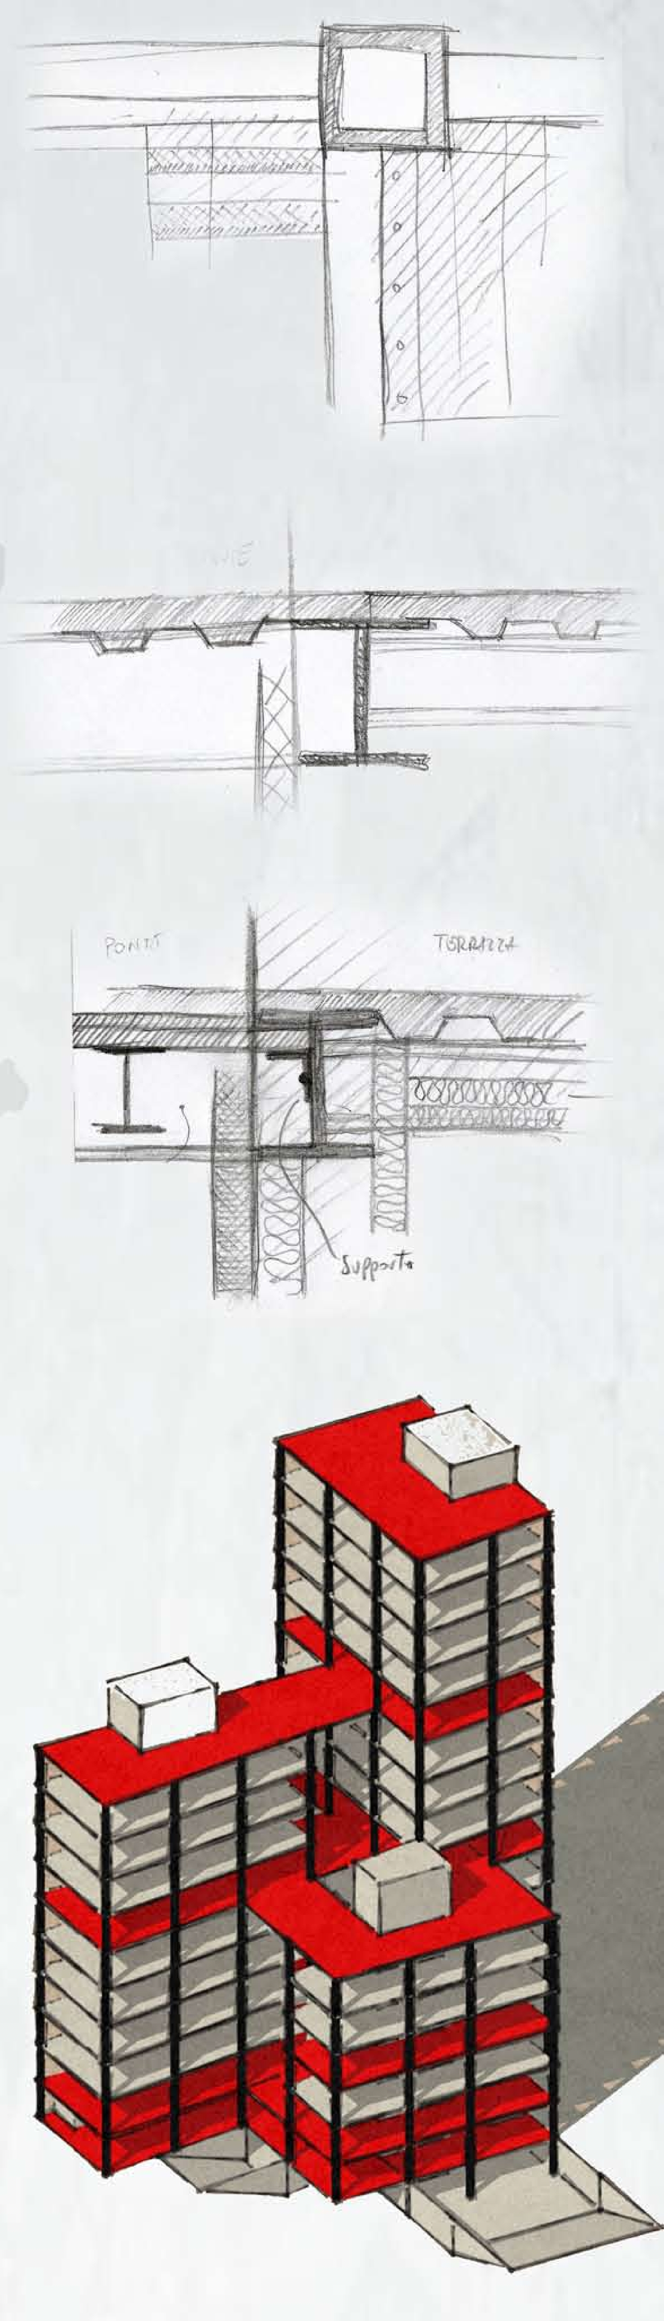

SKETCHES

DUOMO

Grattacielo DEI MILLE

Palazzo FARNESE

THERMO-ELECTRIC CENTRAL