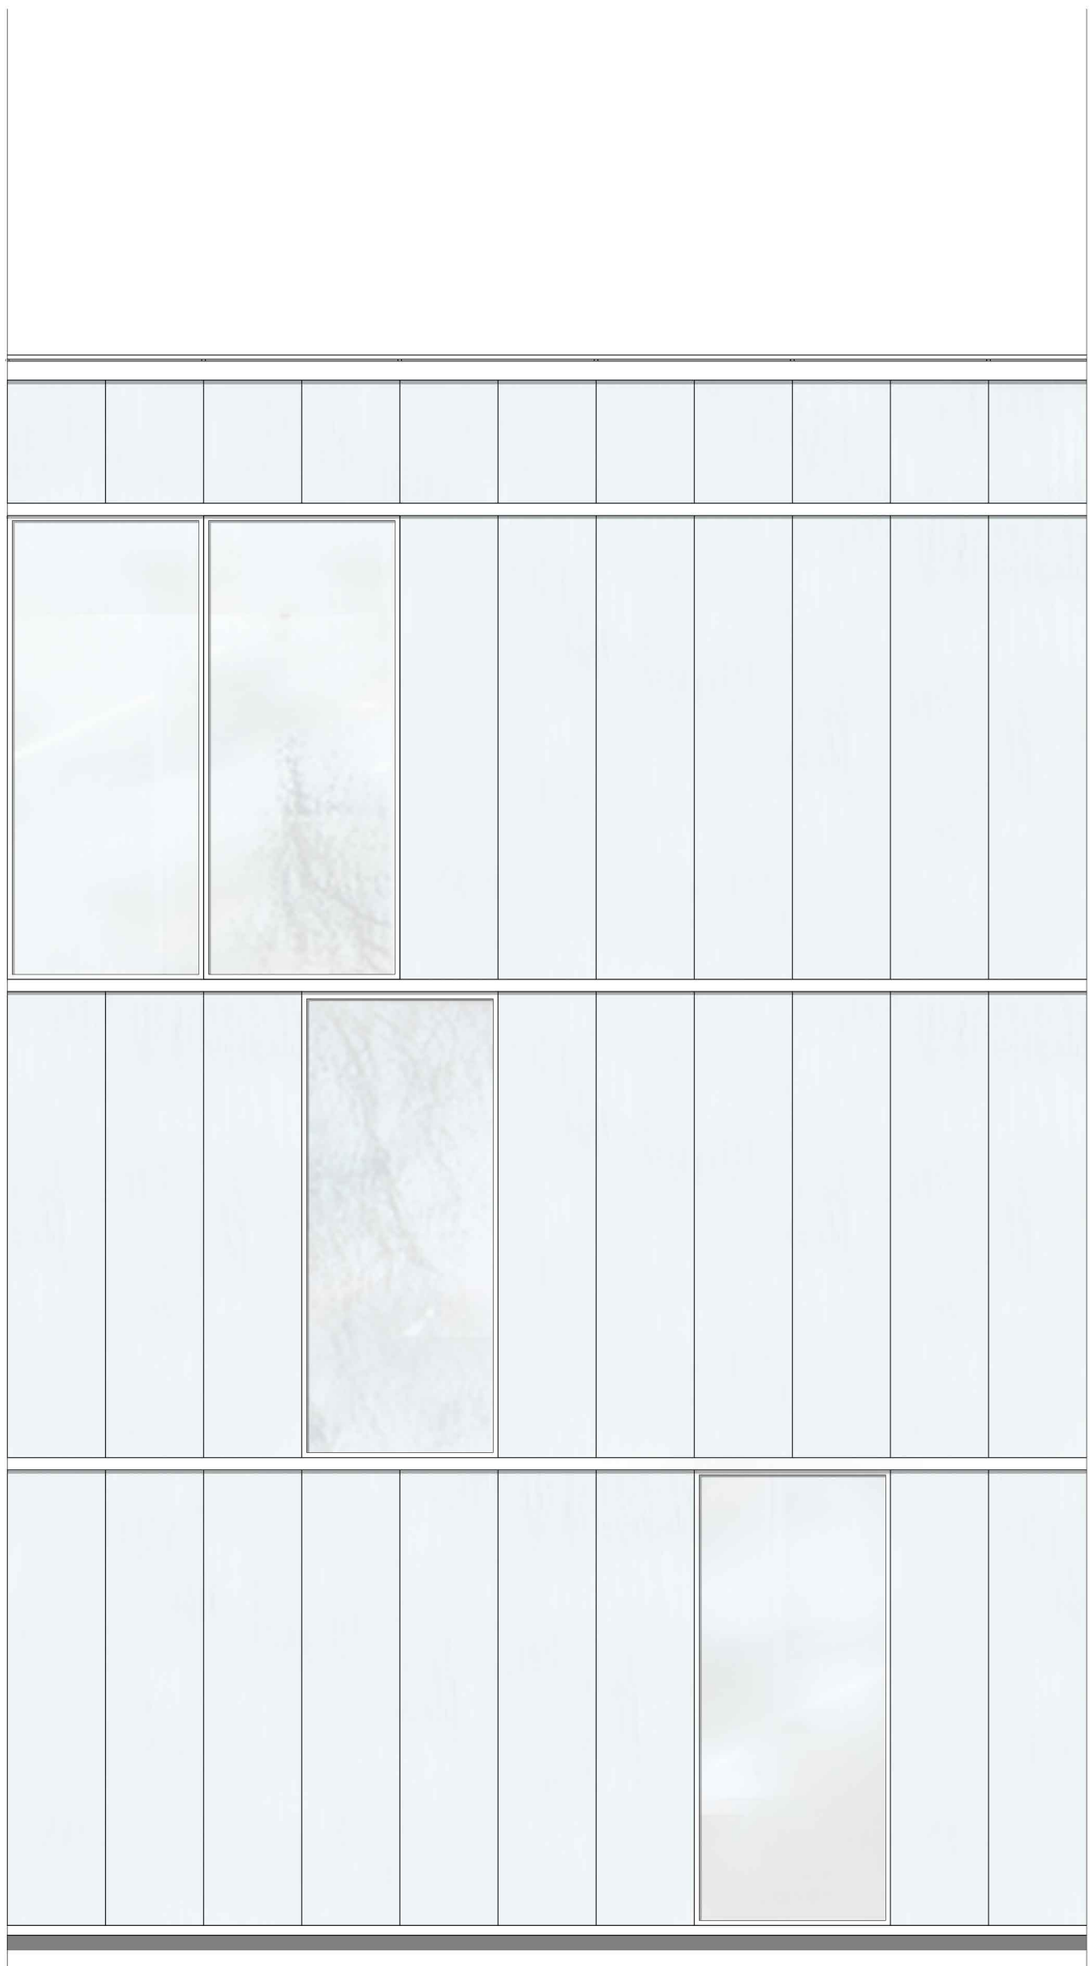

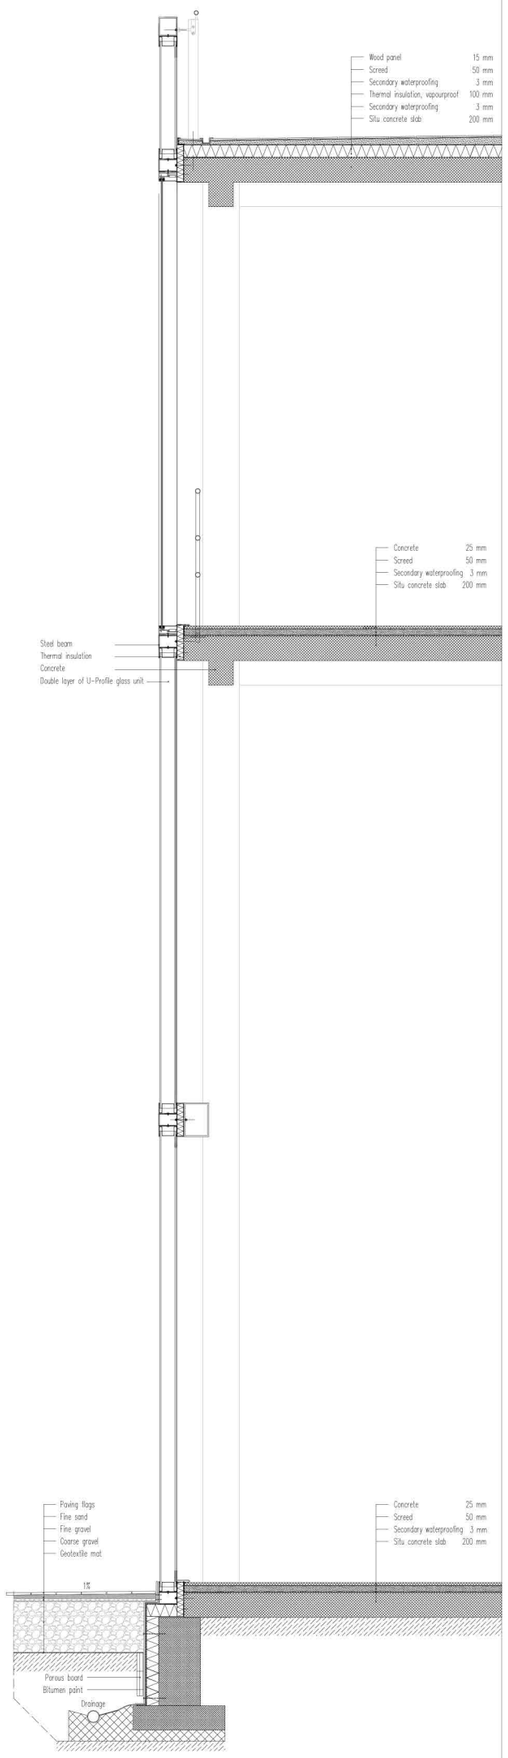

CONSTRUCTION DETAIL OF U-GLASS FASADE 1:50