# VALORISATION OF ST. PETER CHURCH ALONG THE MEDIEVAL PATH OF PRCANJ

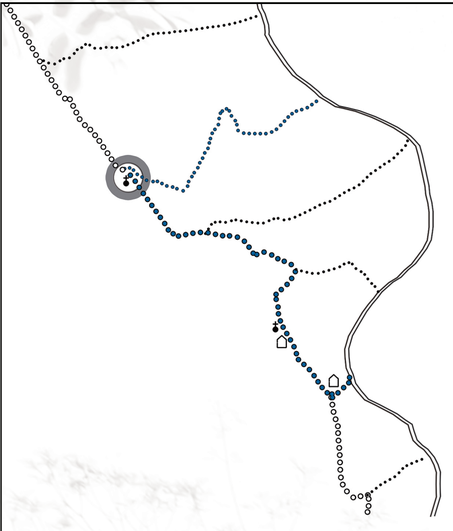

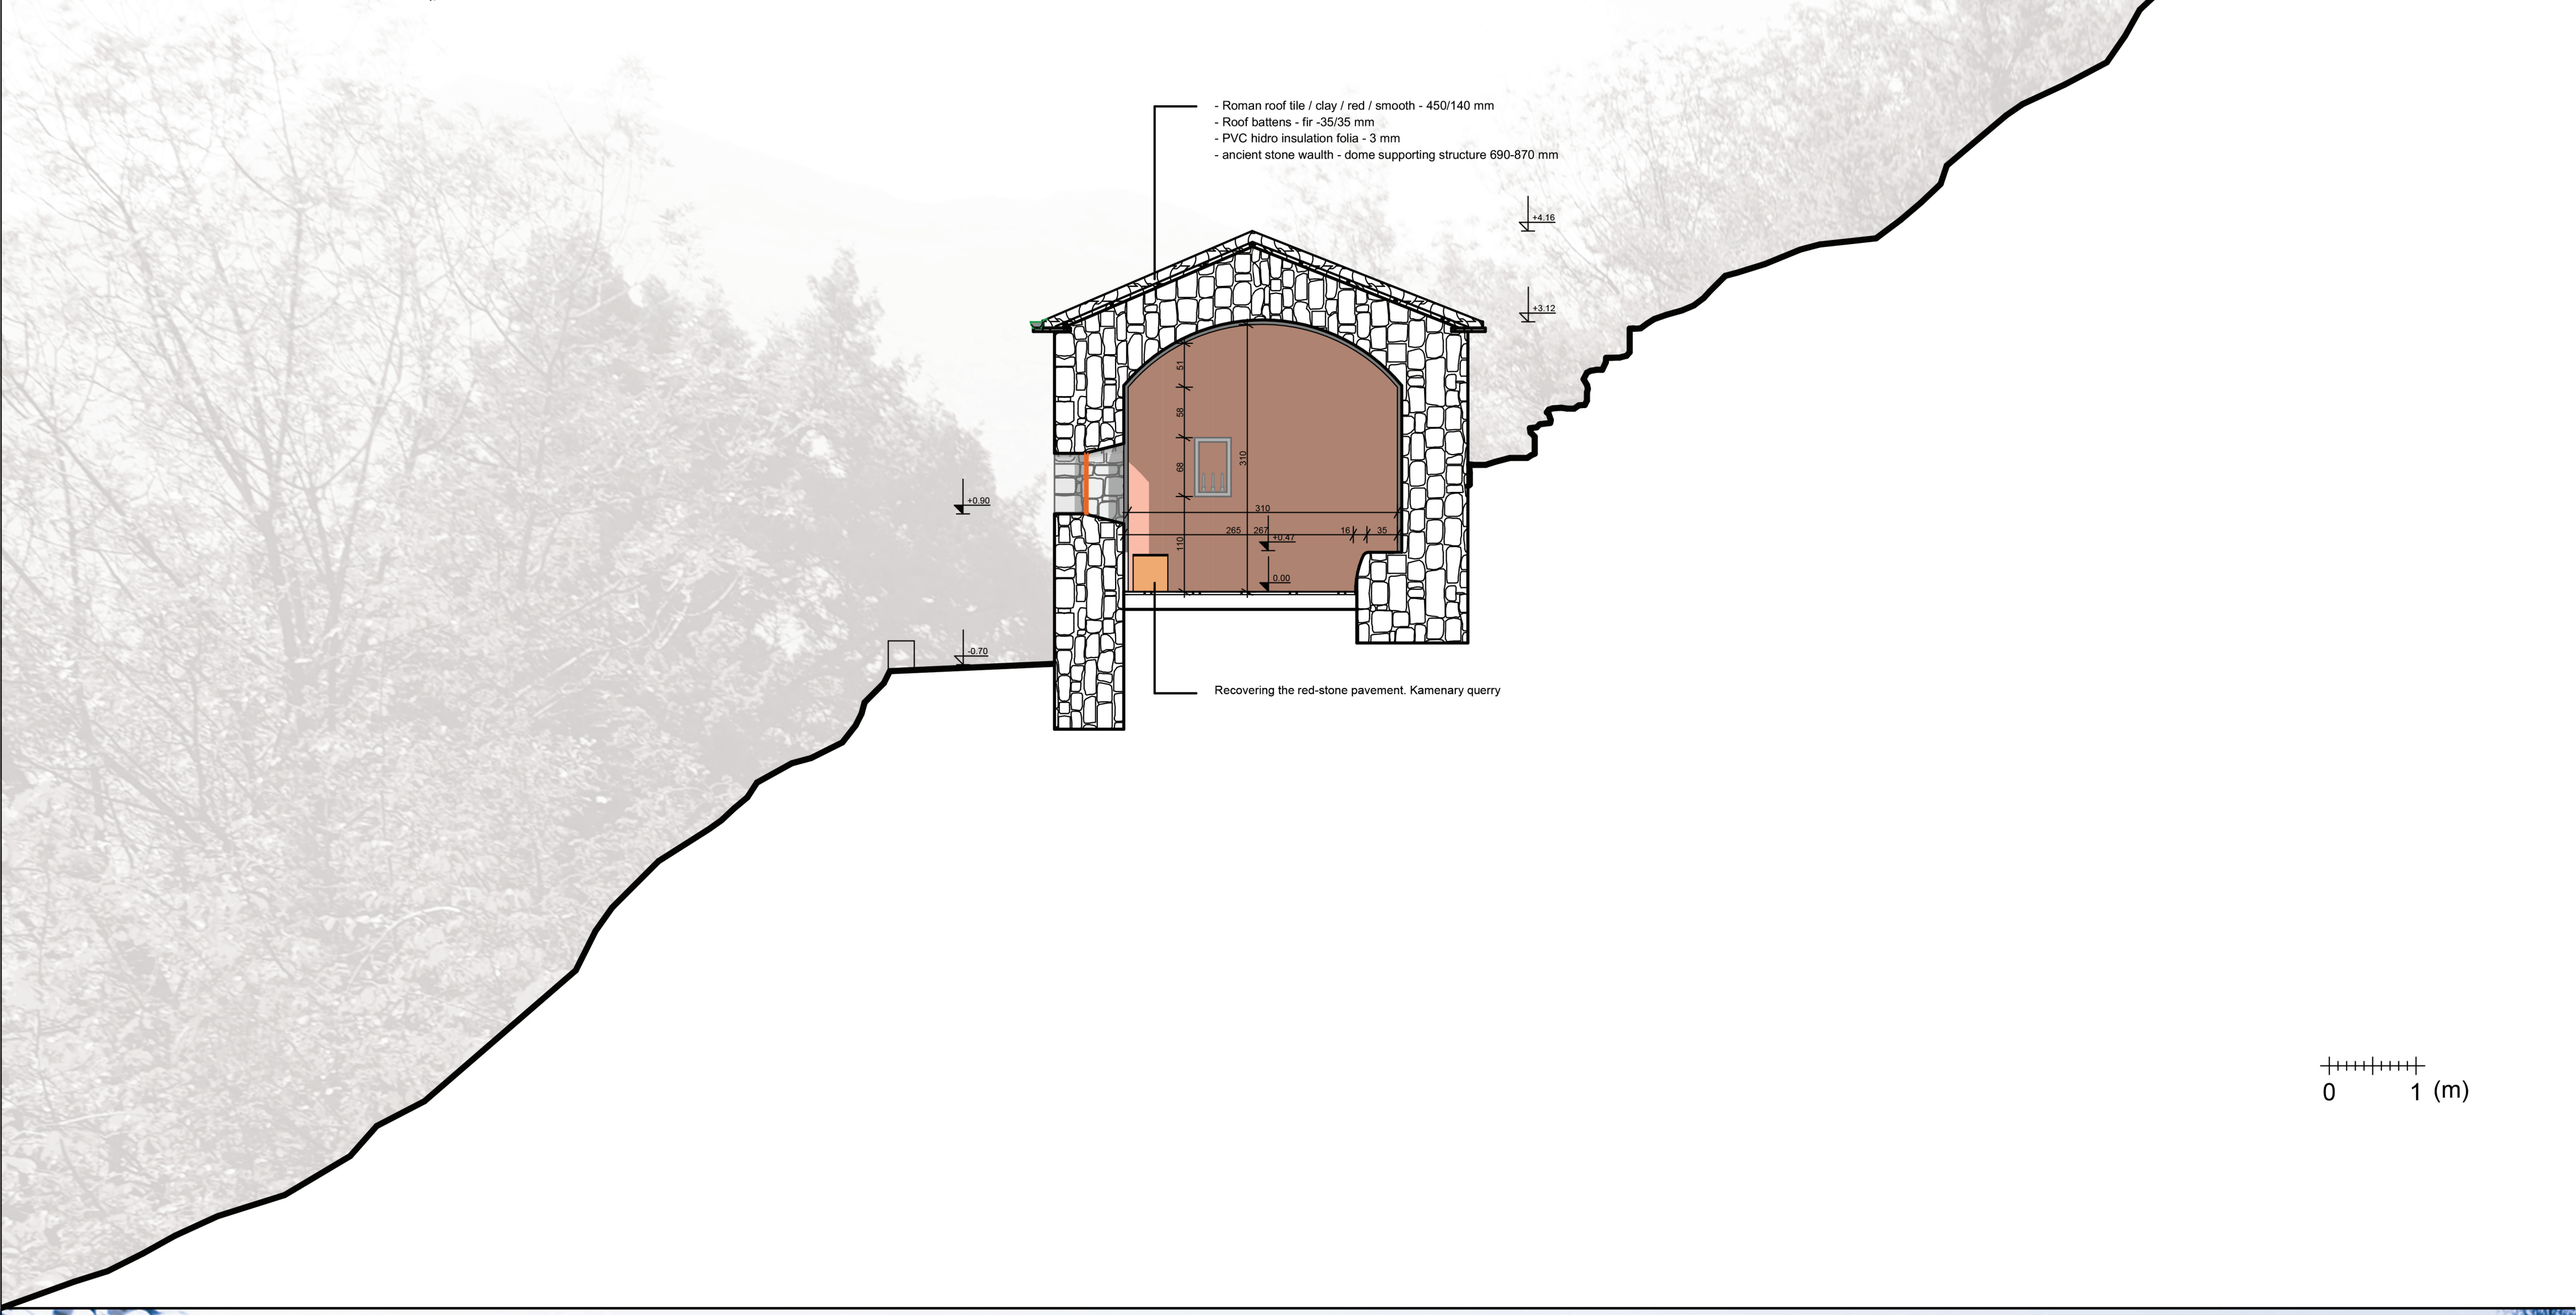


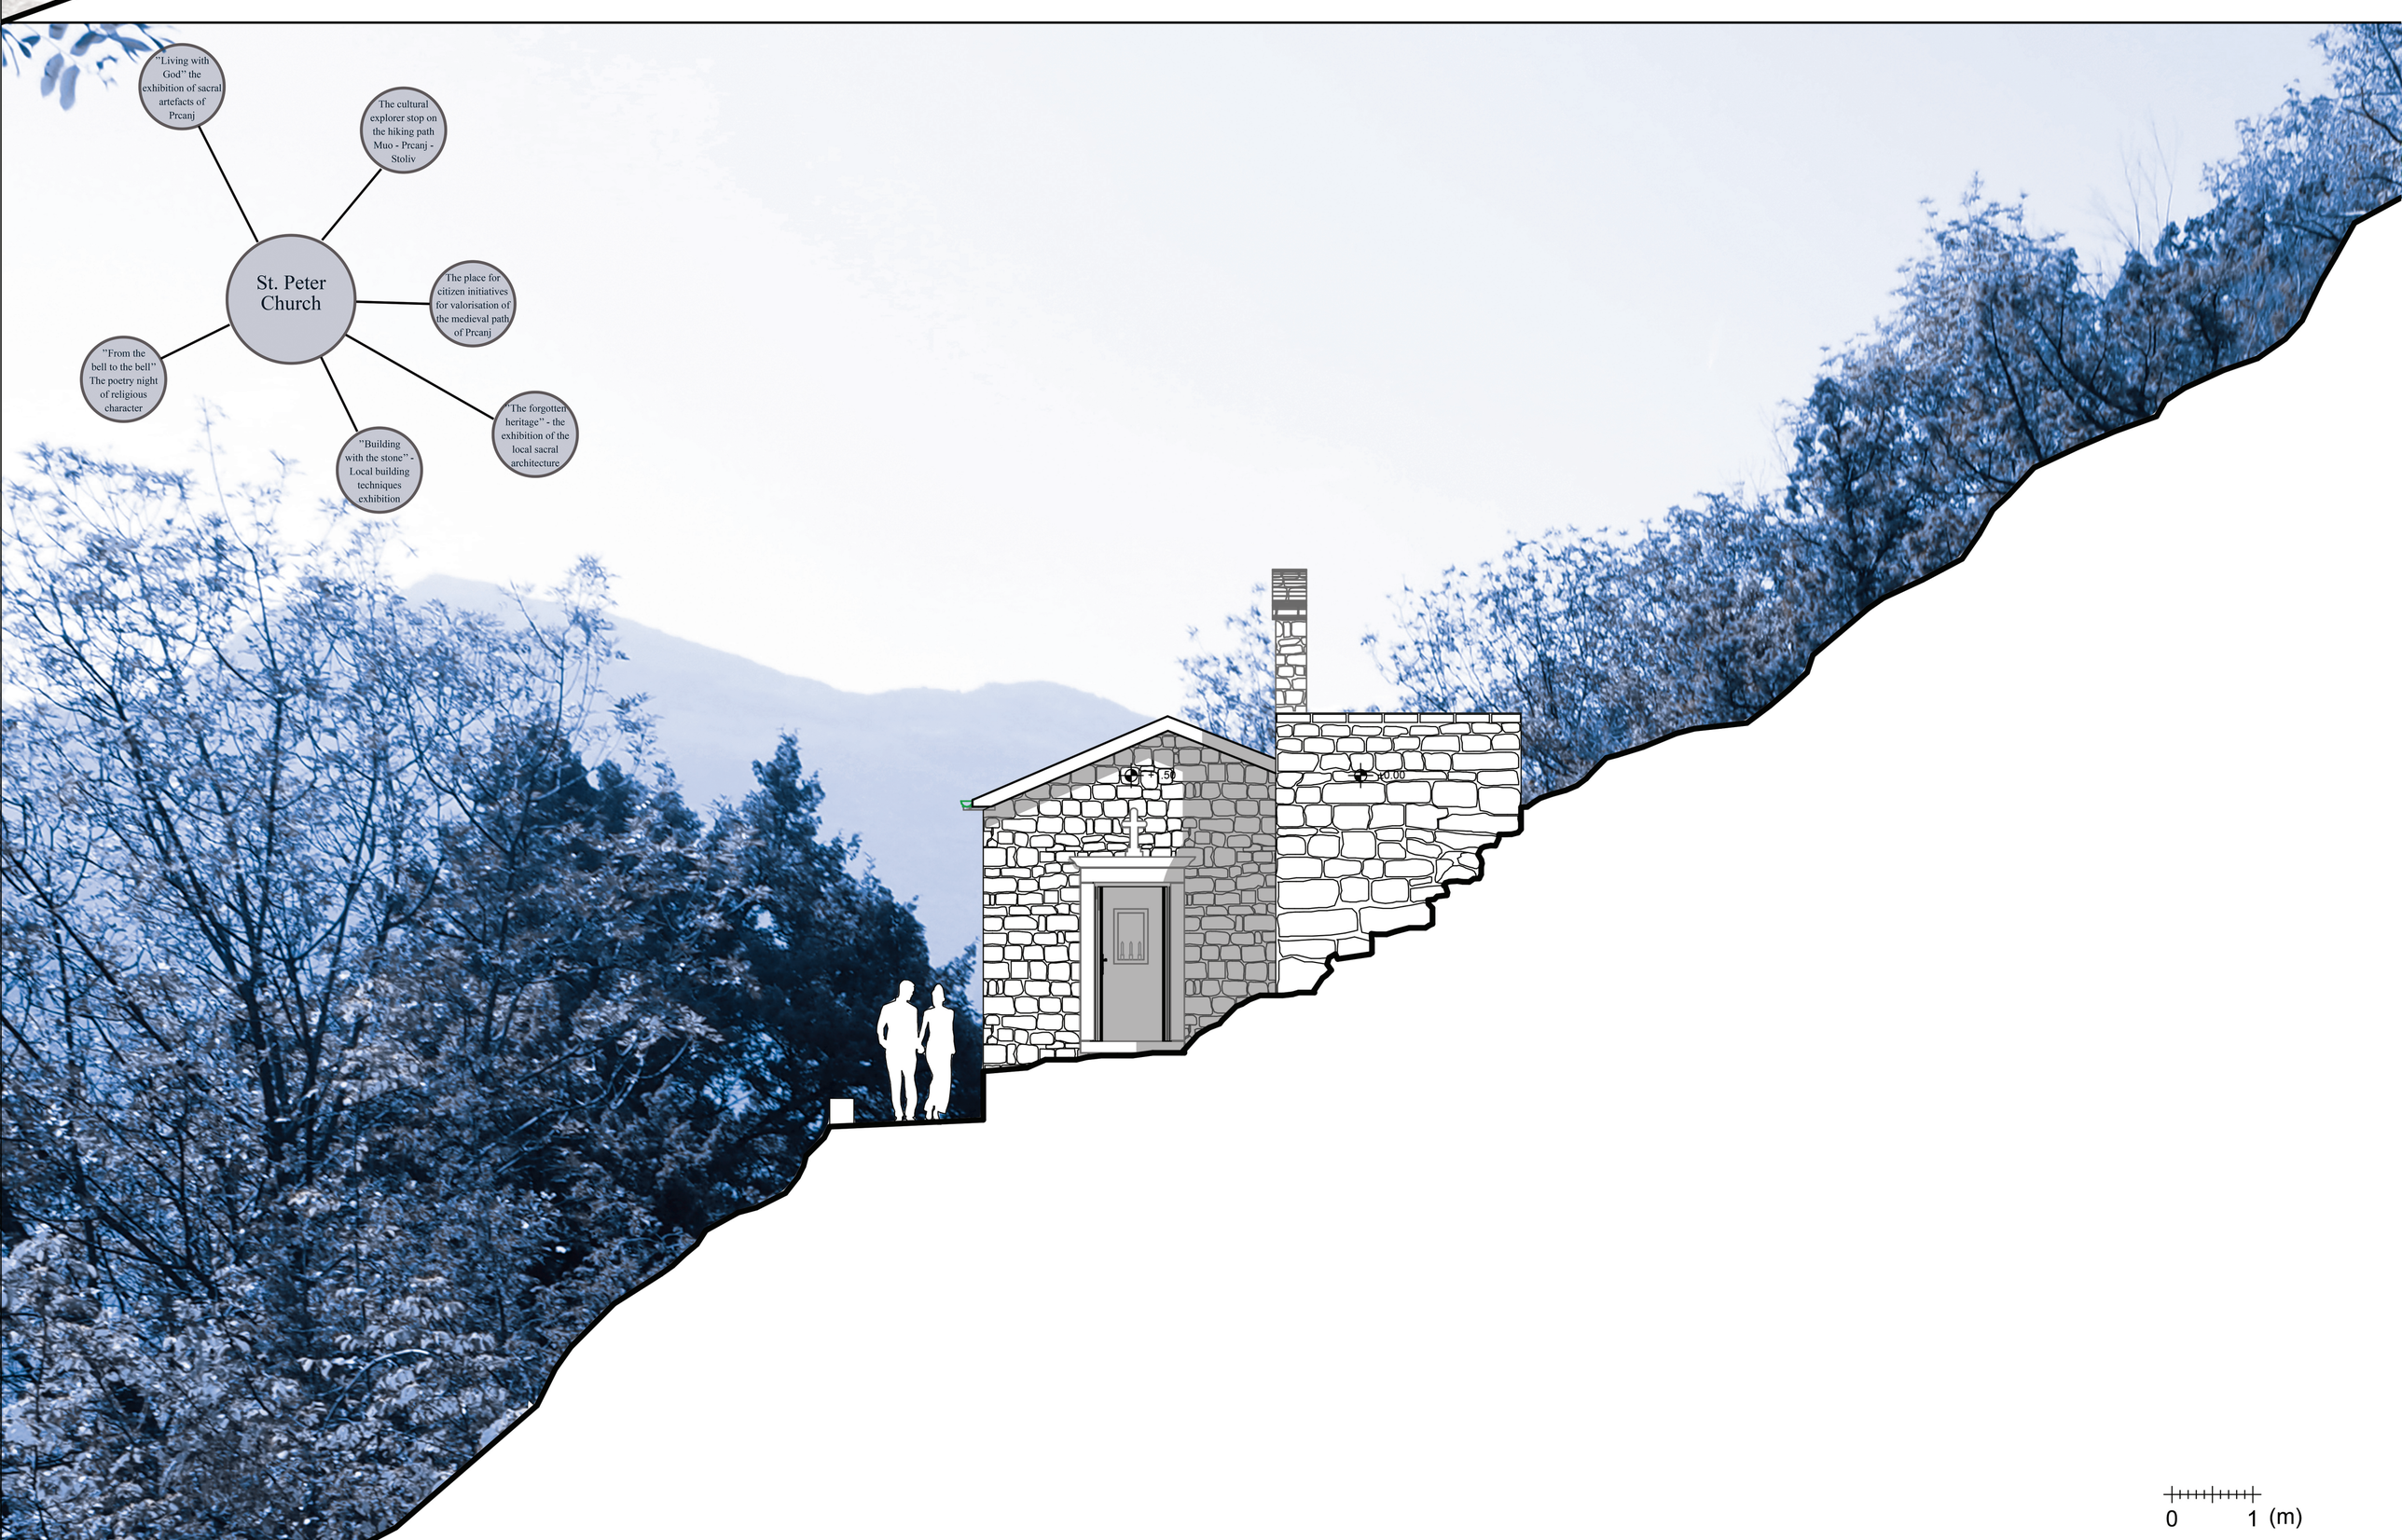



POLITECNICO DI MILANO
SCUOLA DI ARCHITETTURA, URBANISTICA E INGEGNERIA DELLE COSTRUZIONI


**MASTER THESIS**
THE FORGOTTEN CULTURAL LANDSCAPE OF BAY OF KOTOR.
VALORISATION OF MEDIEVAL PATH AND RUINS IN PRCANJ

**COURSE:**
SUSTAINABLE ARCHITECTURE AND LANDSCAPE DESIGN
POLO TERRITORIALE DI PIACENZA


**STUDENT:** BOGDAN KUSEVIC
**MENTOR:** GAIA REDAELLI
**ASSISTANT:** NICOLA CABRAS


YEAR: 2017/2018

**PANEL 10/10**