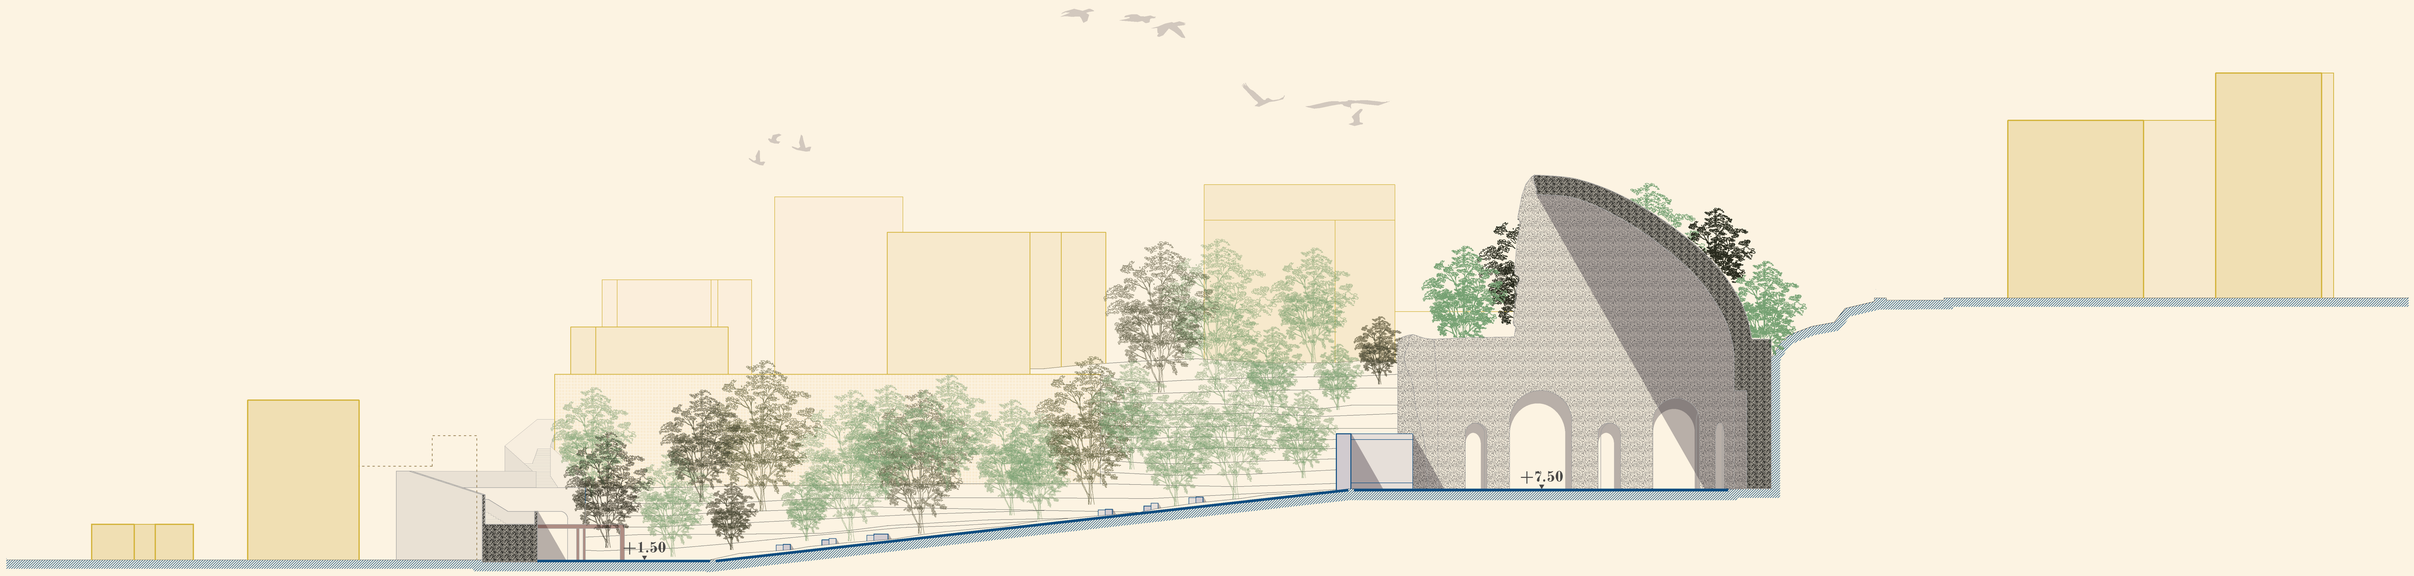

Diana Temple AA 1:250

0 10

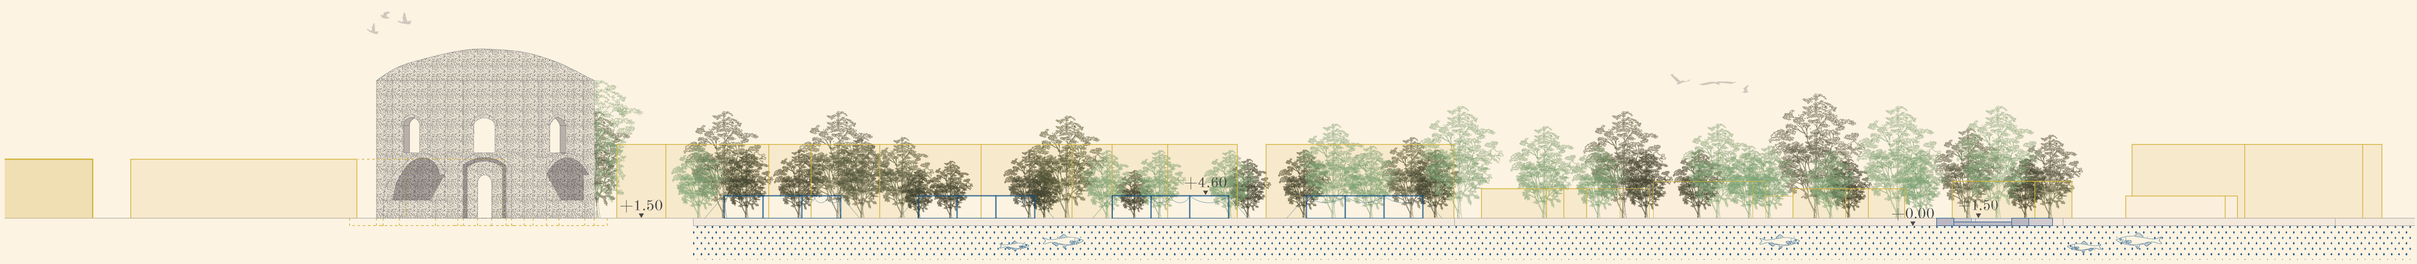

Venere Temple Elevation 1:400

0 16

THE TEMPLES

Section and Elevation