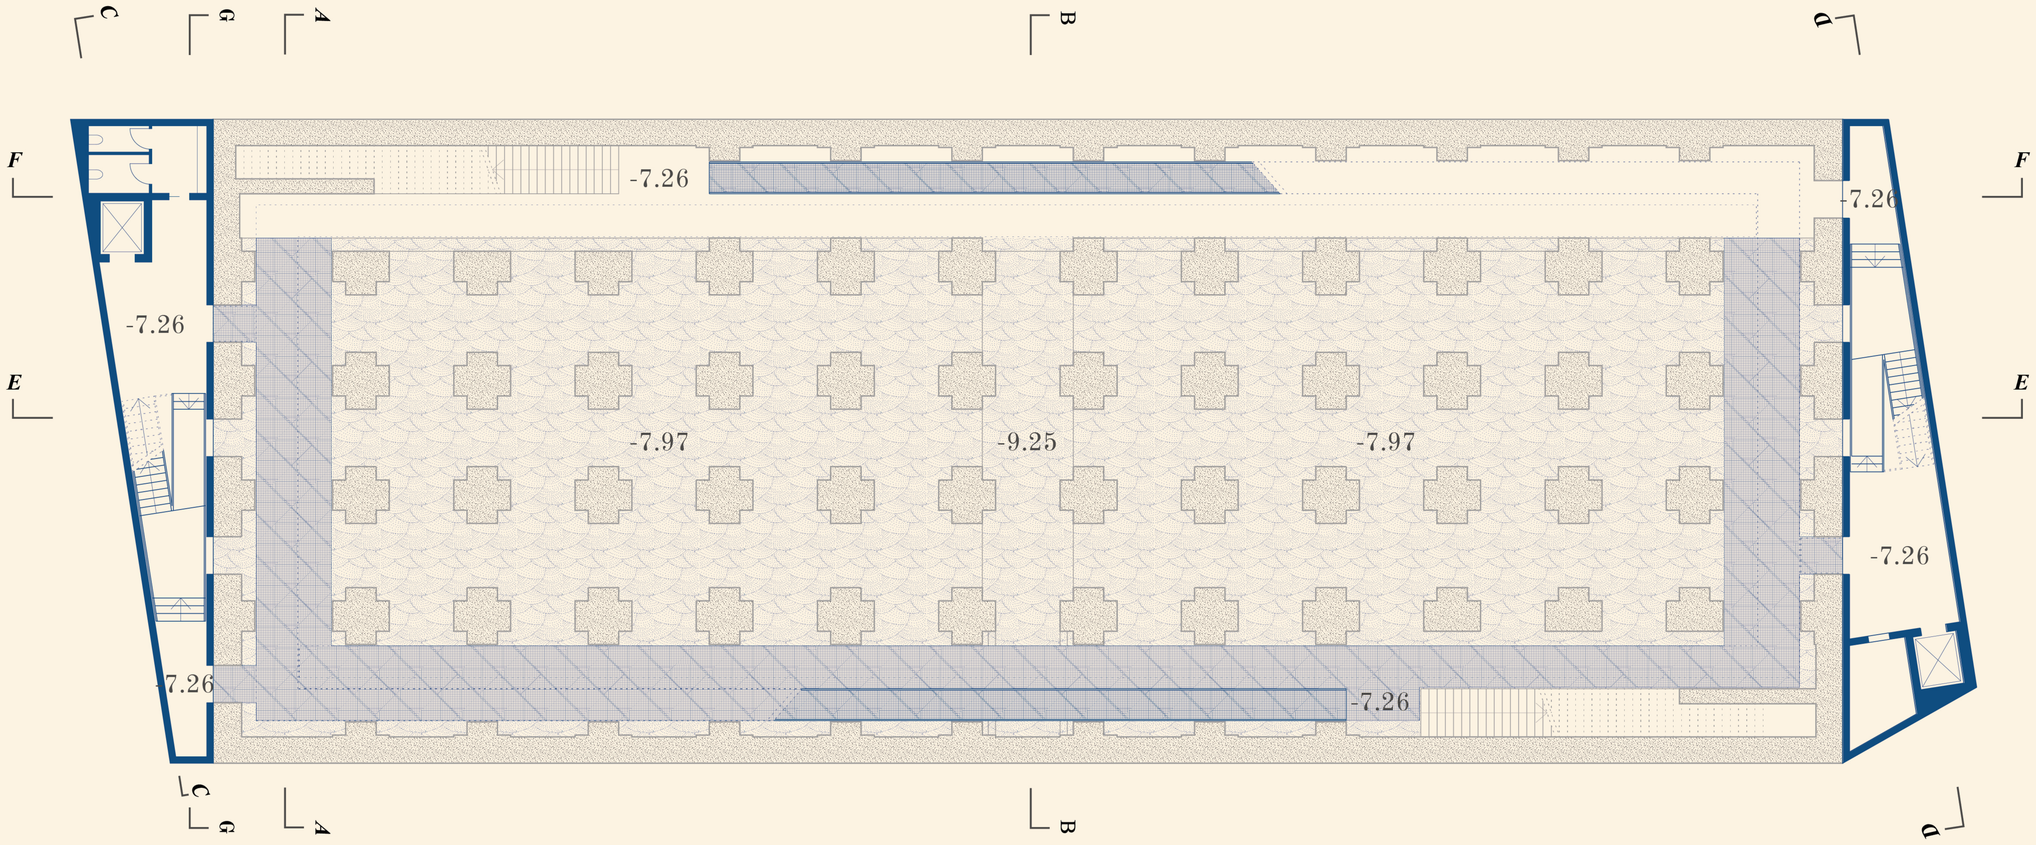

Plan -2

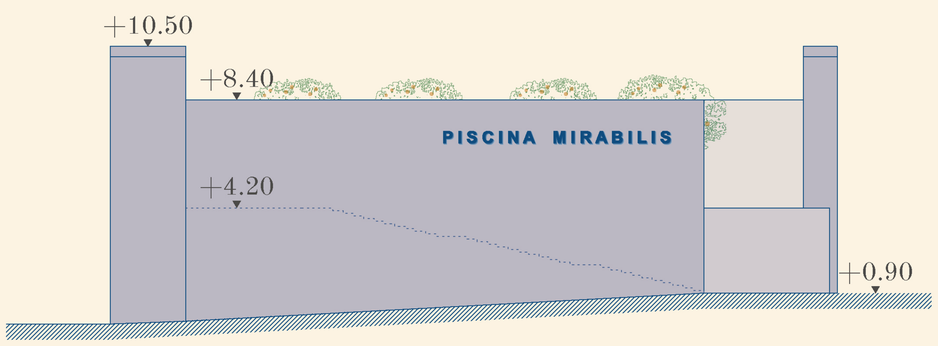

West Facade

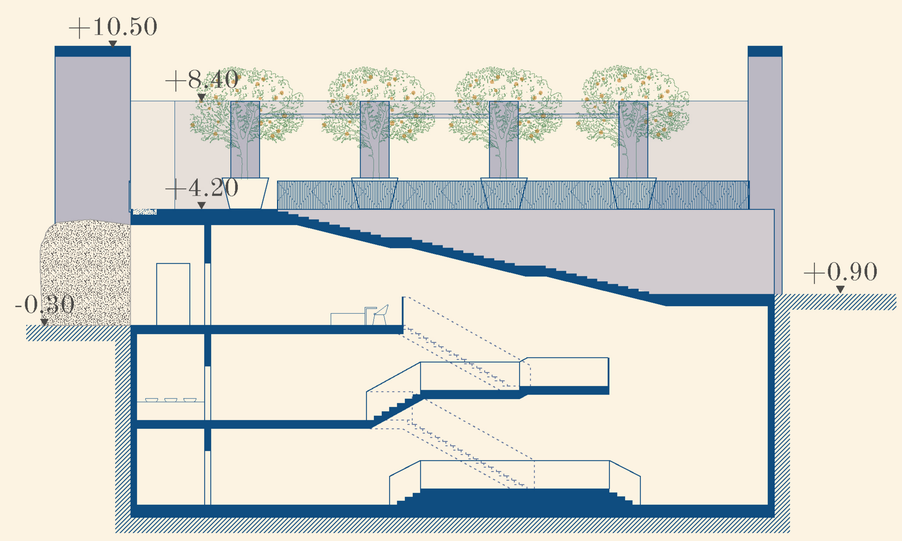

Section GG

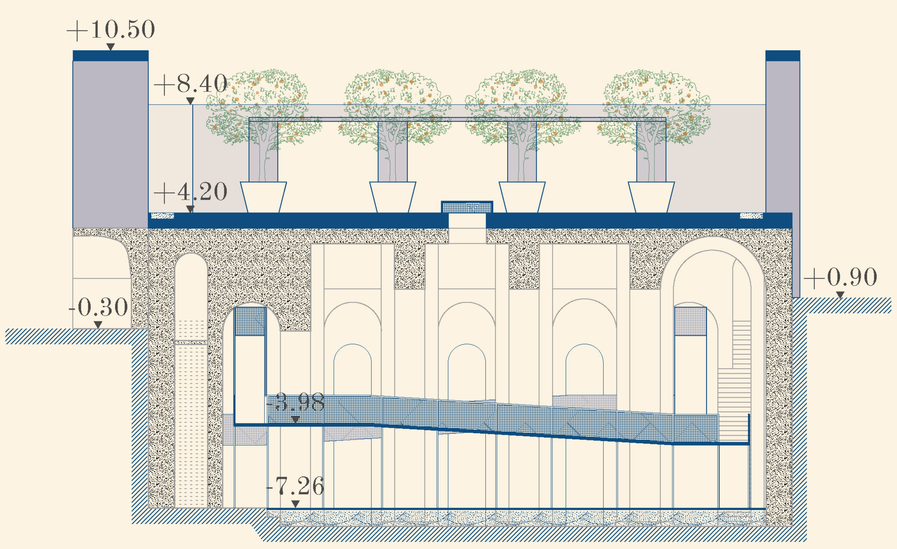

Section AA

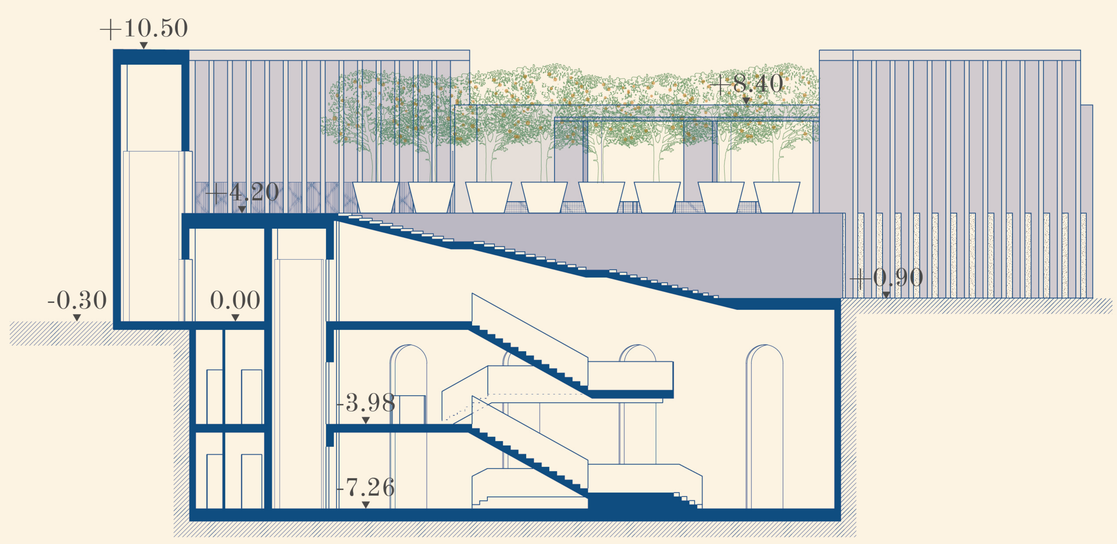

Section CC

0 8

PISCINA MIRABILIS

Plan & Sections 1:200