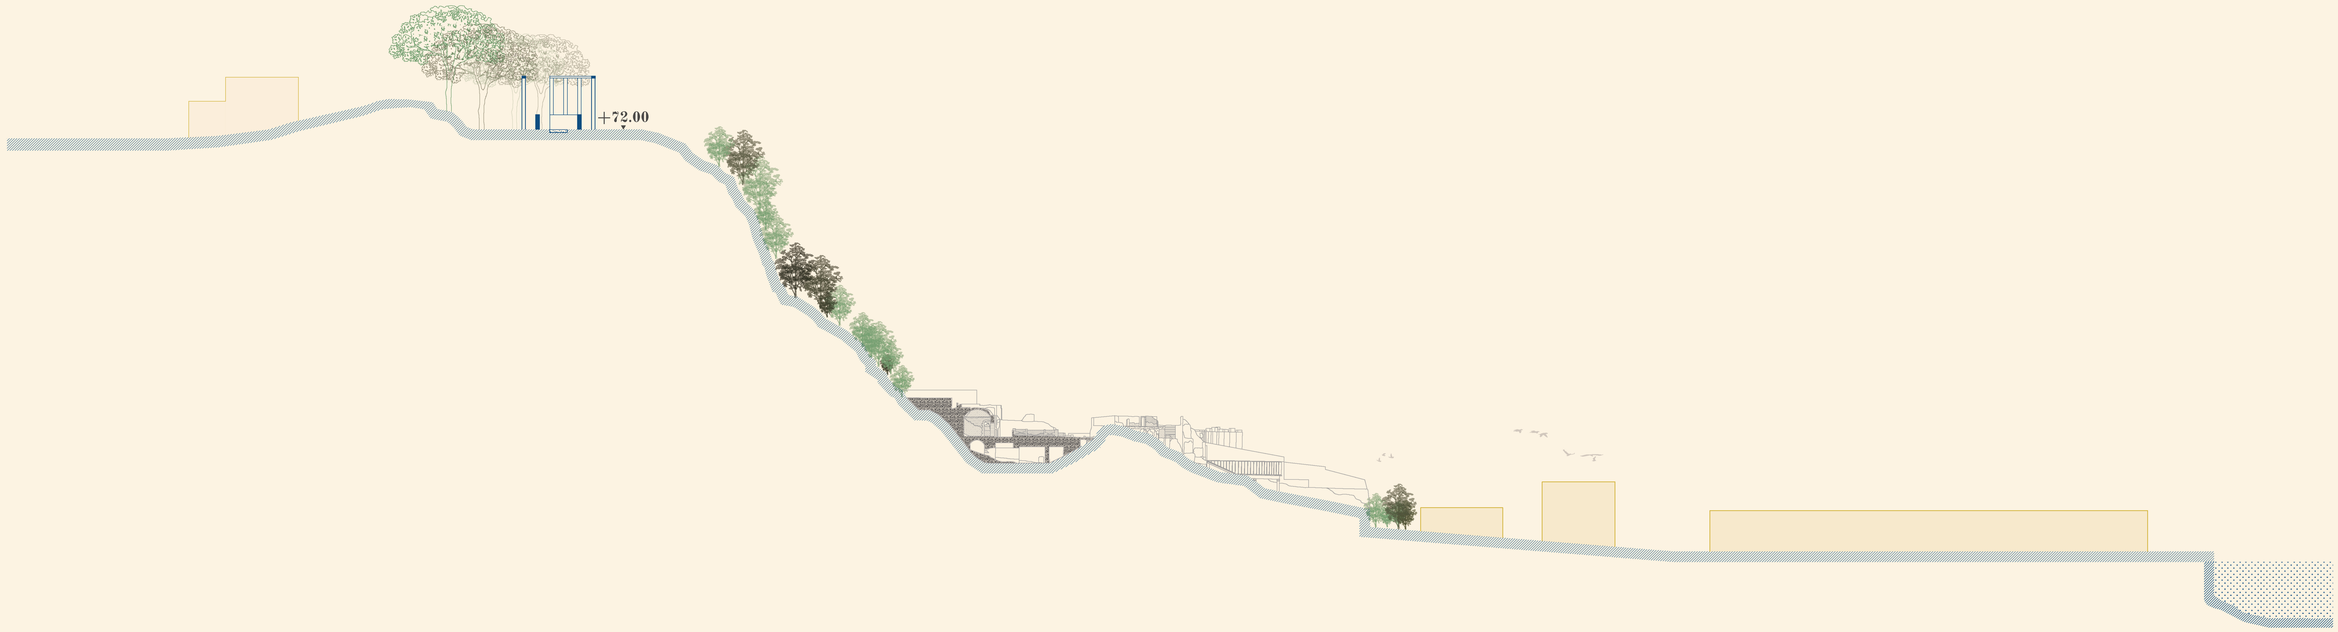

Cross Territorial Section BB 1:500

0 20

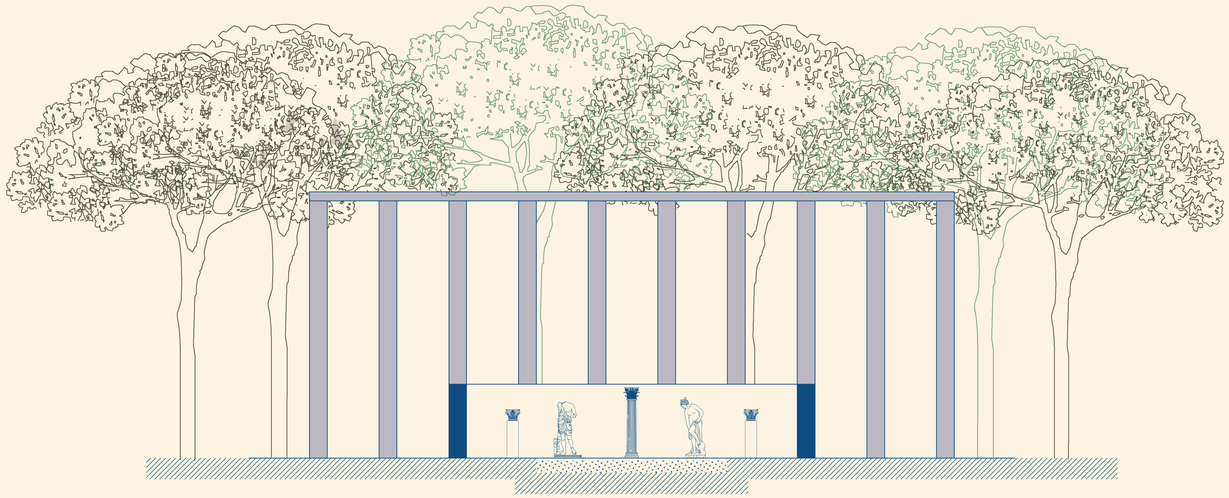

Section AA 1:100

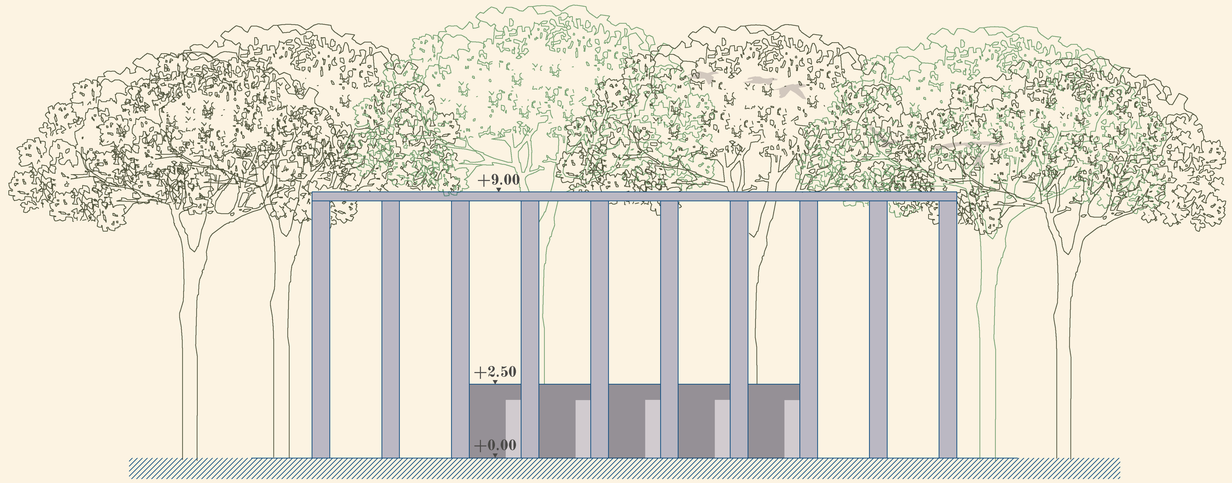

Facade 1:100

0 4

THE NEW TEMPLE

Facade & Sections