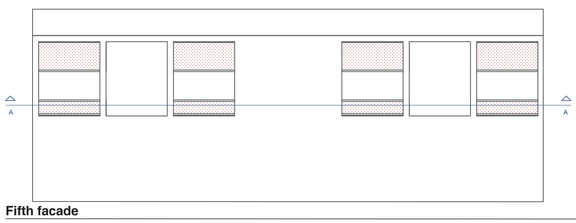

Fifth facade

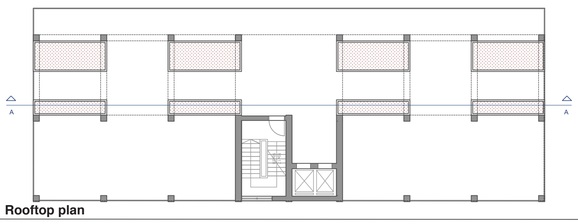

Rooftop plan

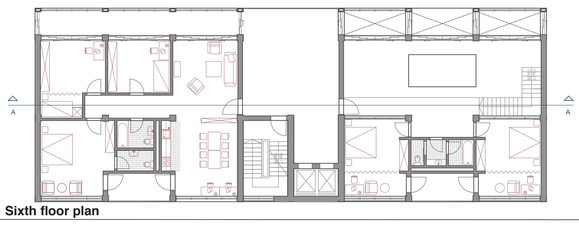

Sixth floor plan

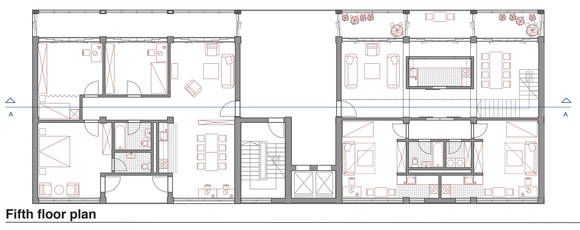

Fifth floor plan

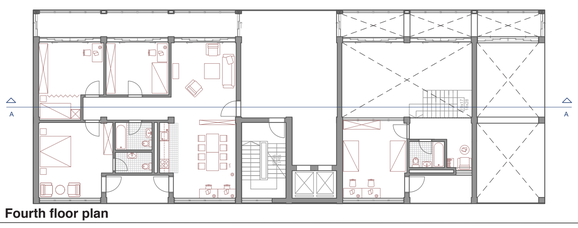

Fourth floor plan

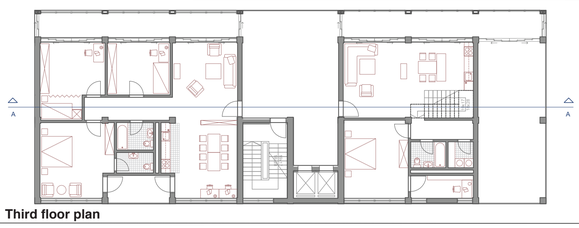

Third floor plan

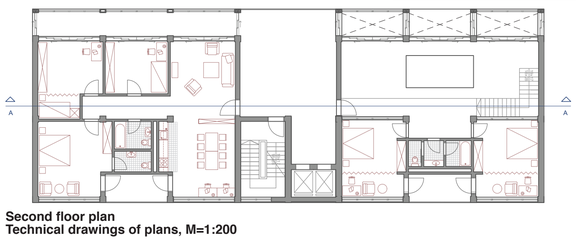

Second floor plan

Technical drawings of plans, M=1:200

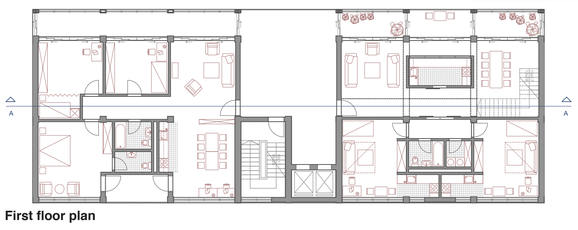

First floor plan

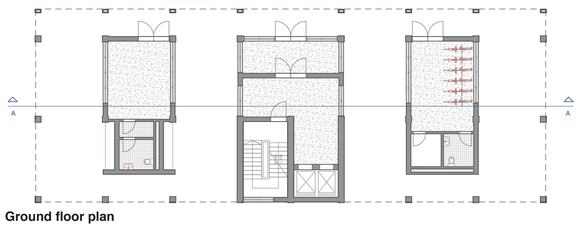

Ground floor plan

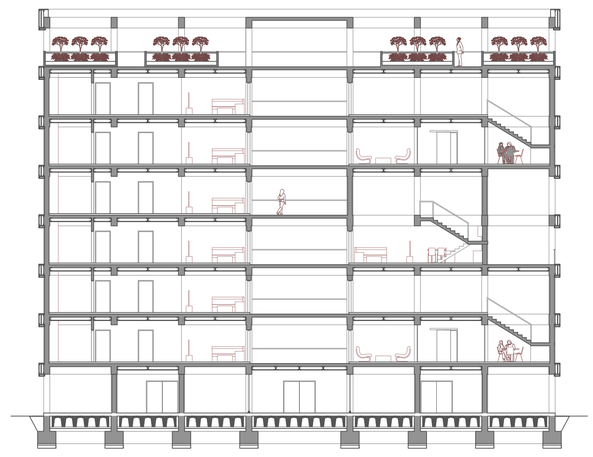

Section A-A

Technical drawings of section, M=1:200

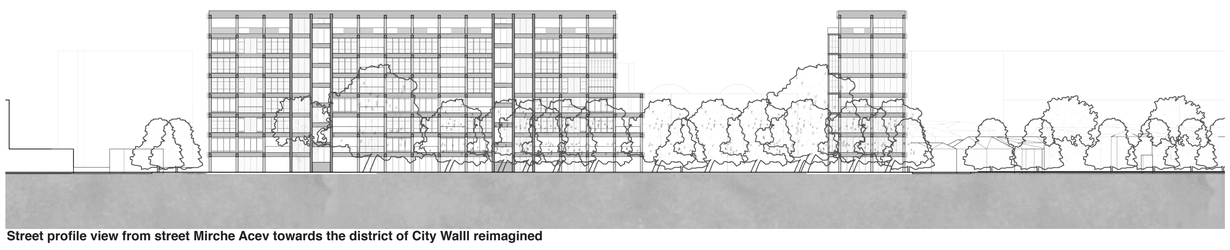

Street profile view from street Mirche Acev towards the district of City Walll reimagined

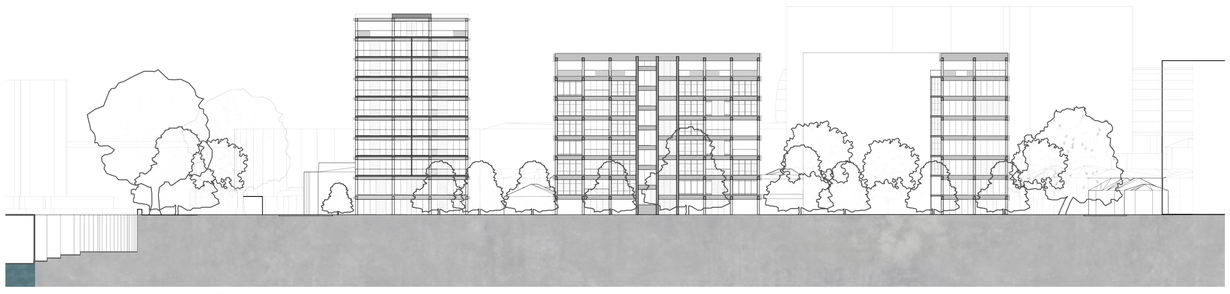

Street profile view from the street Phillip II of Macedon towards the district of City Walll reimagined

Technical drawings of street profiles, M=1:500

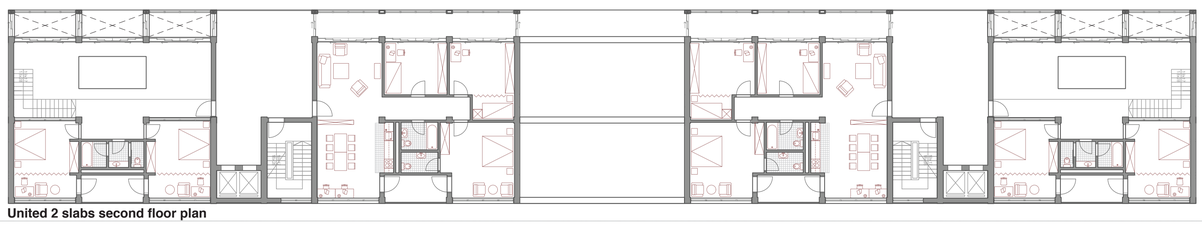

United 2 slabs second floor plan

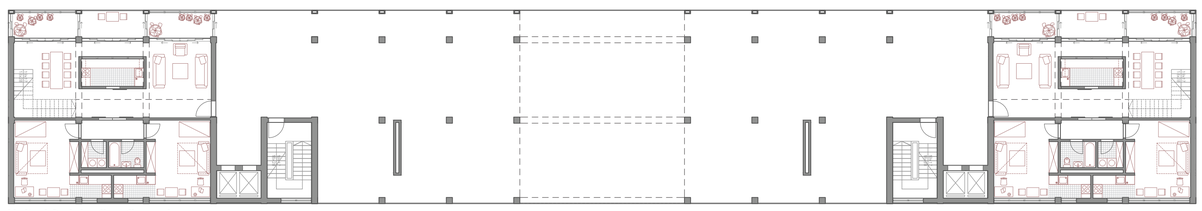

United 2 slabs first floor plan

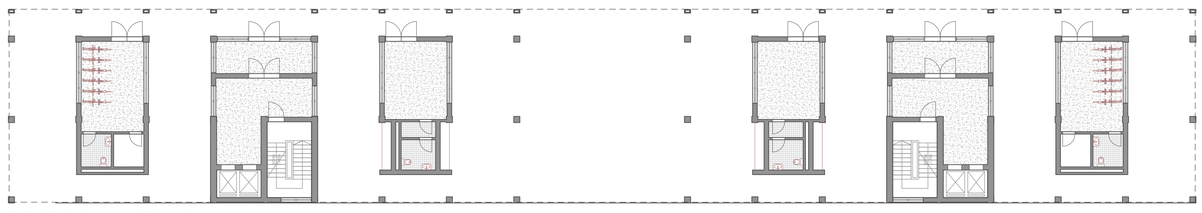

United 2 slabs ground floor plan

Technical drawings of plans, M=1:200

0 2 4 8 20

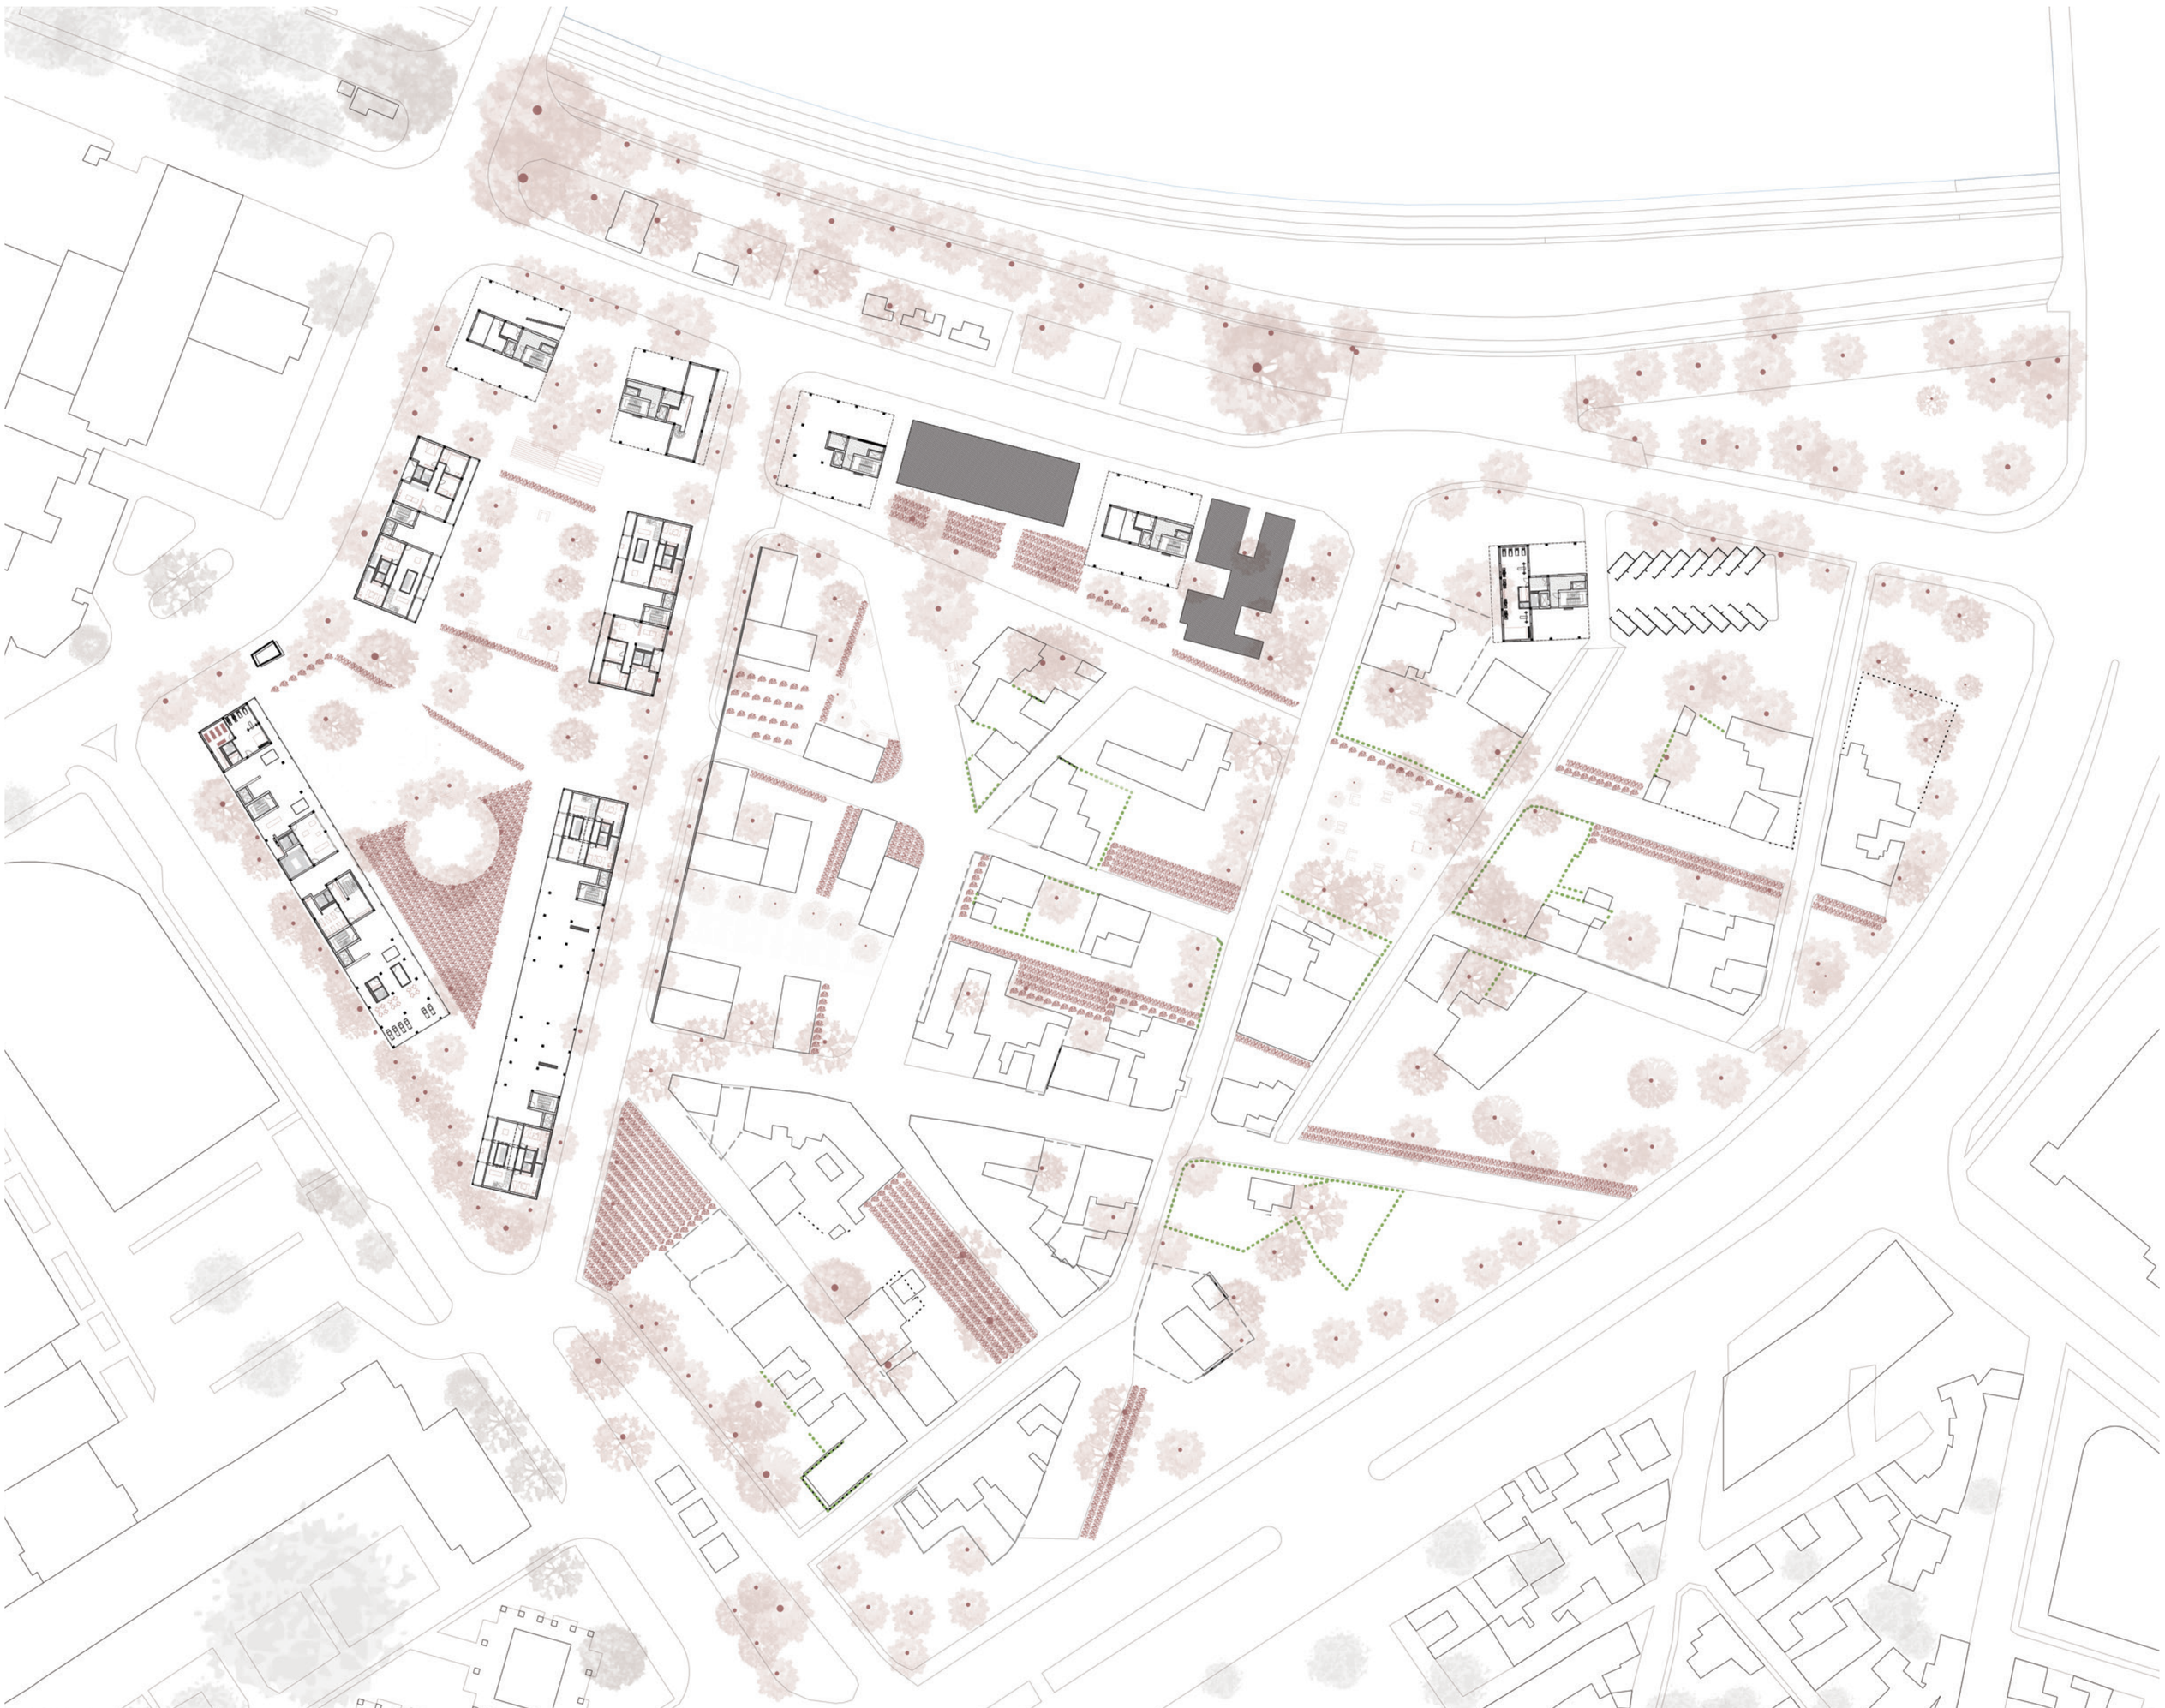

Block C08 first floor masterplan, M=1:500

Legend: **Greenery:** tree, wildflowers, vegetable and fruit garden **Urban furniture:** single seating, bench variations, drinking fountain

0 10 25 50

Politecnico di Milano
Scuola di Architettura Urbanistica Ingegneria delle Costruzioni
M.Sc. Architecture and Urban Design

Mentor: Stamatina Kousidi
AA 2022/23

Future housing models
How will we live together in Skopje?

Student: Angela Petrovska
Matricola number: 951479

Design strategies and project
Site-wide first floor plan and design of short slab building