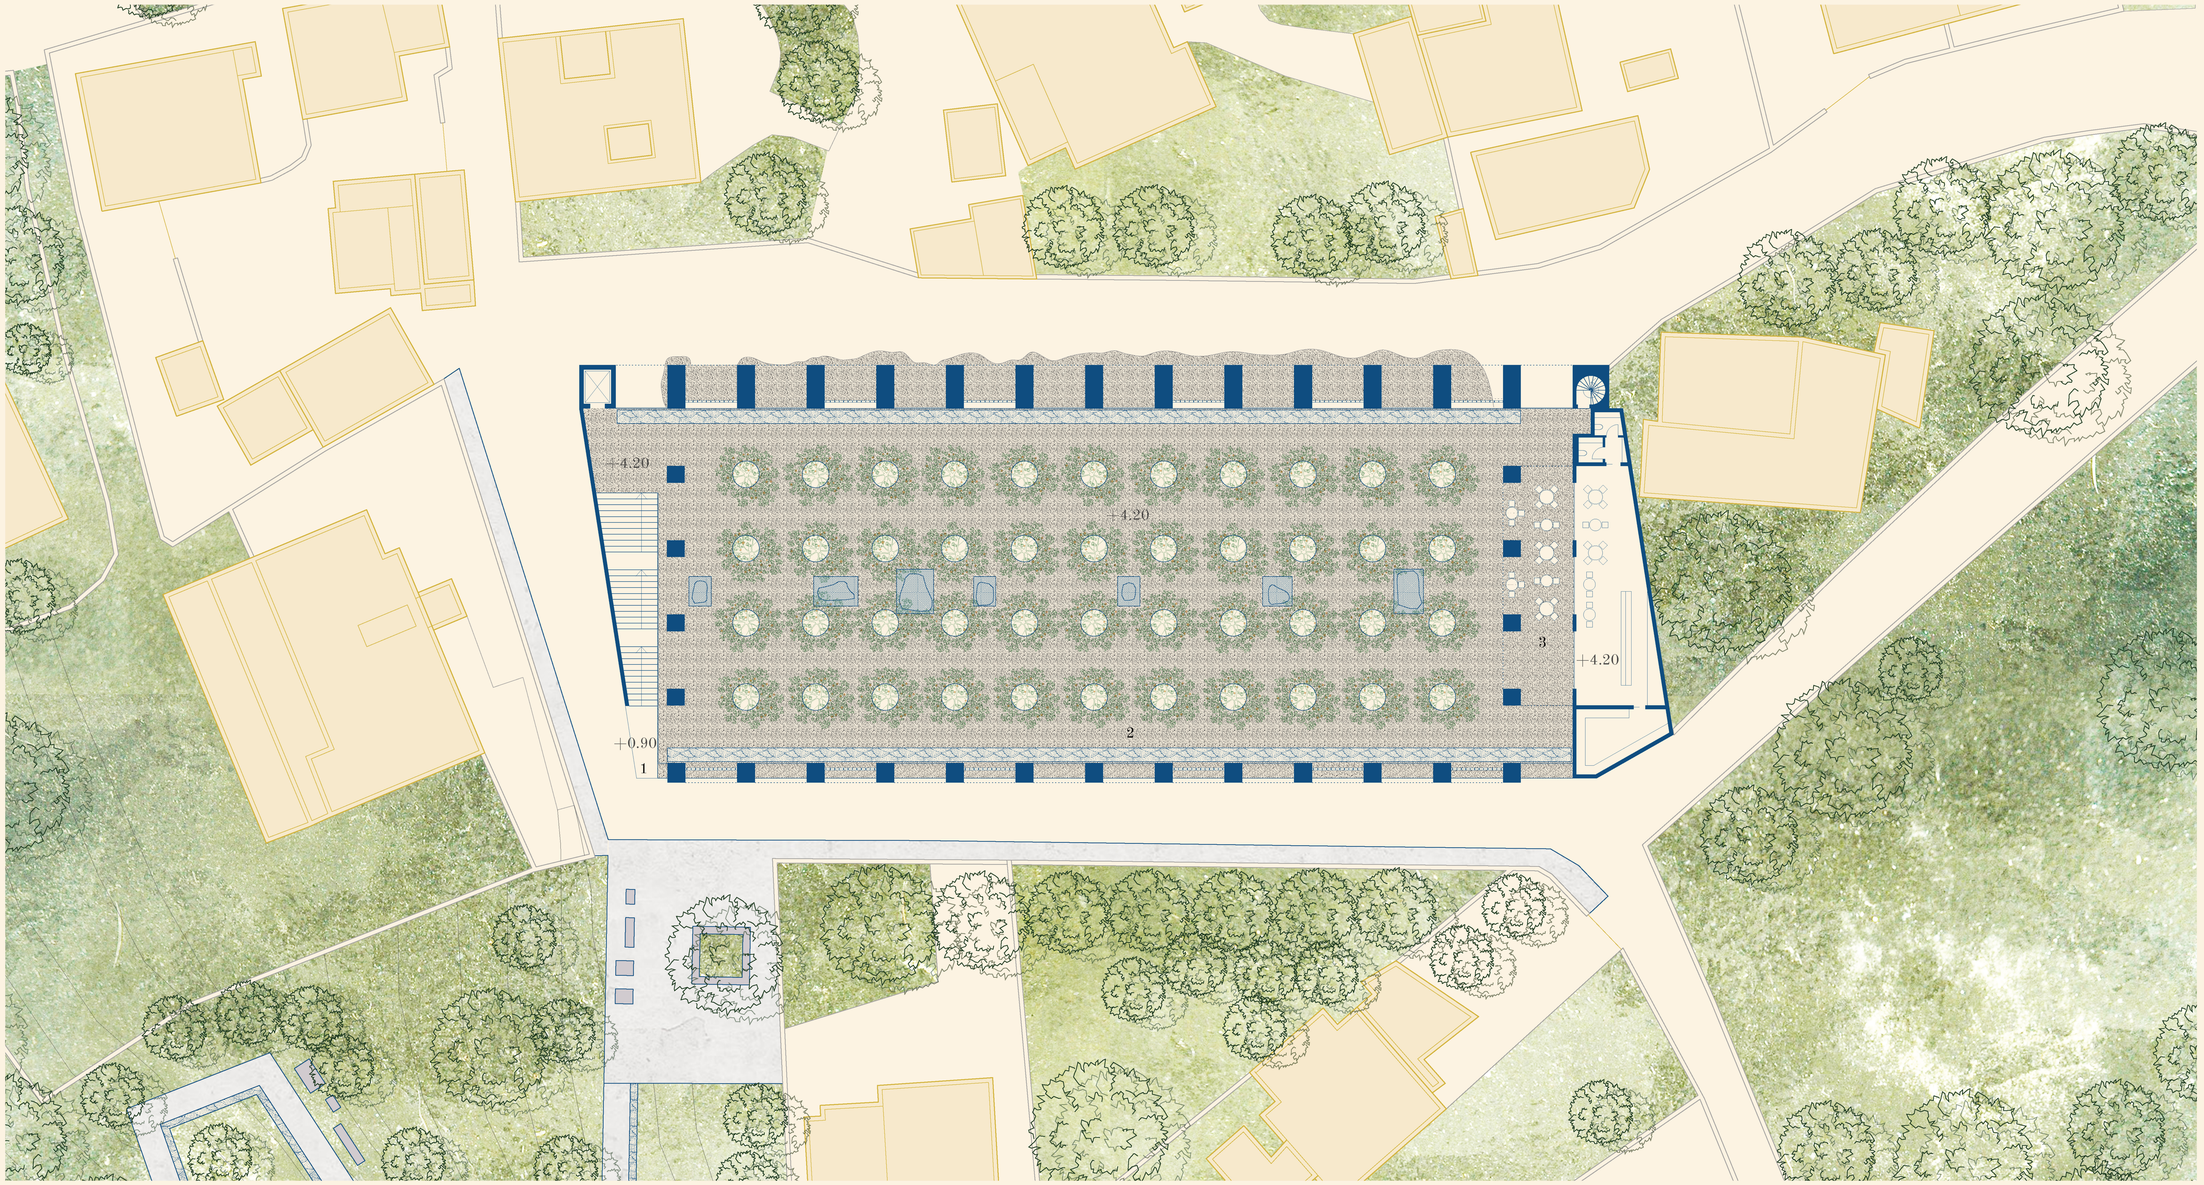


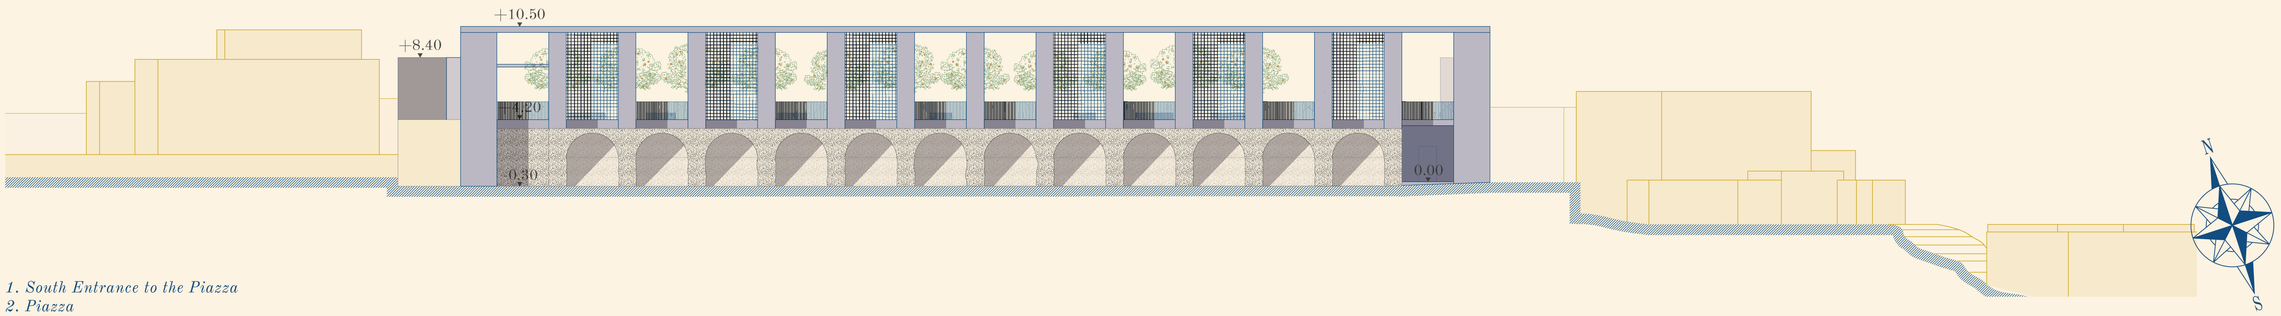


*1. South Entrance to the Piazza*
*2. Piazza*
*3. Bar*

0 8

# PISCINA MIRABILIS

Piazza and North Facade 1:200