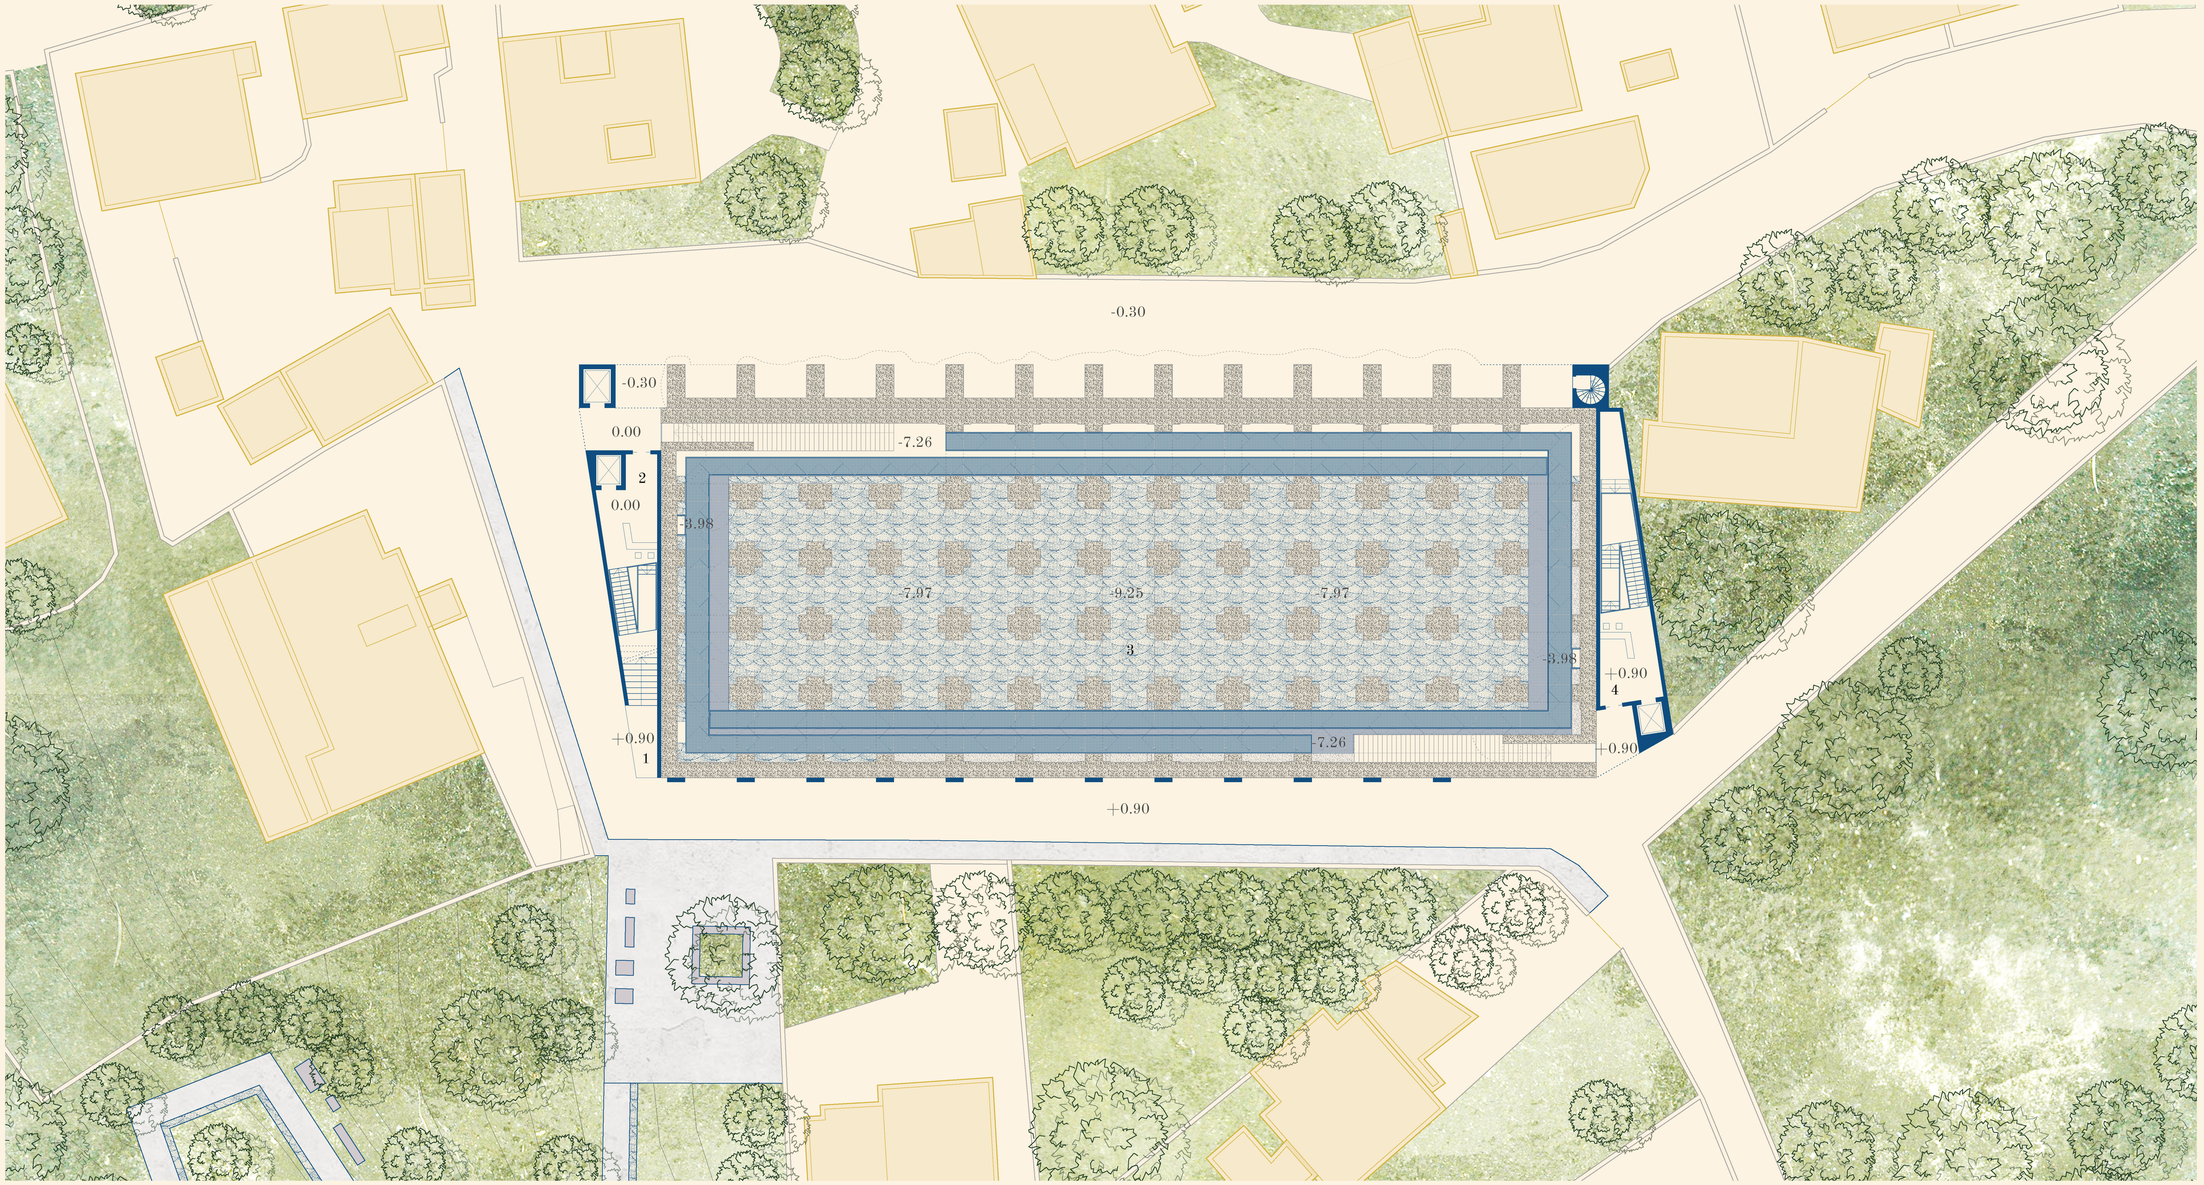

1. South Entrance to the Piazza
2. North Entrance to Piscina Mirabilis
3. Piscina Mirabilis
4. South Entrance to Piscina Mirabilis

0 8

PISCINA MIRABILIS

Groundfloor and South Facade 1:200