





CASE STUDY ON PORT CITY REGENERATION

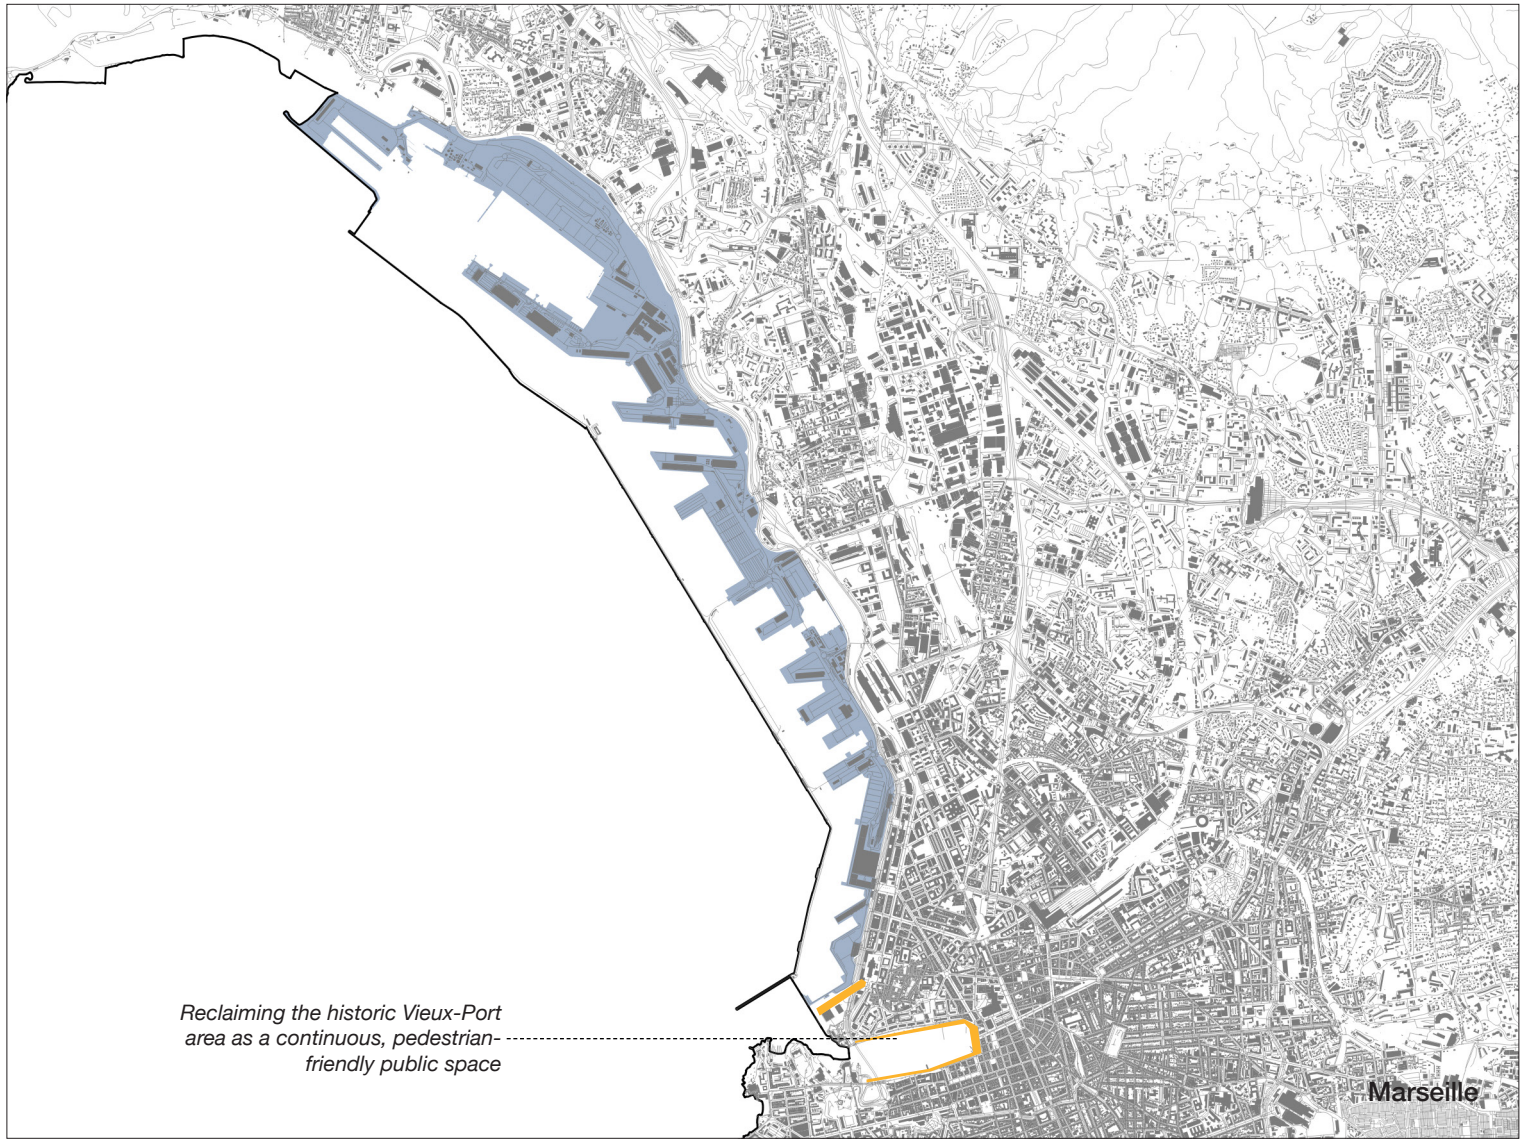






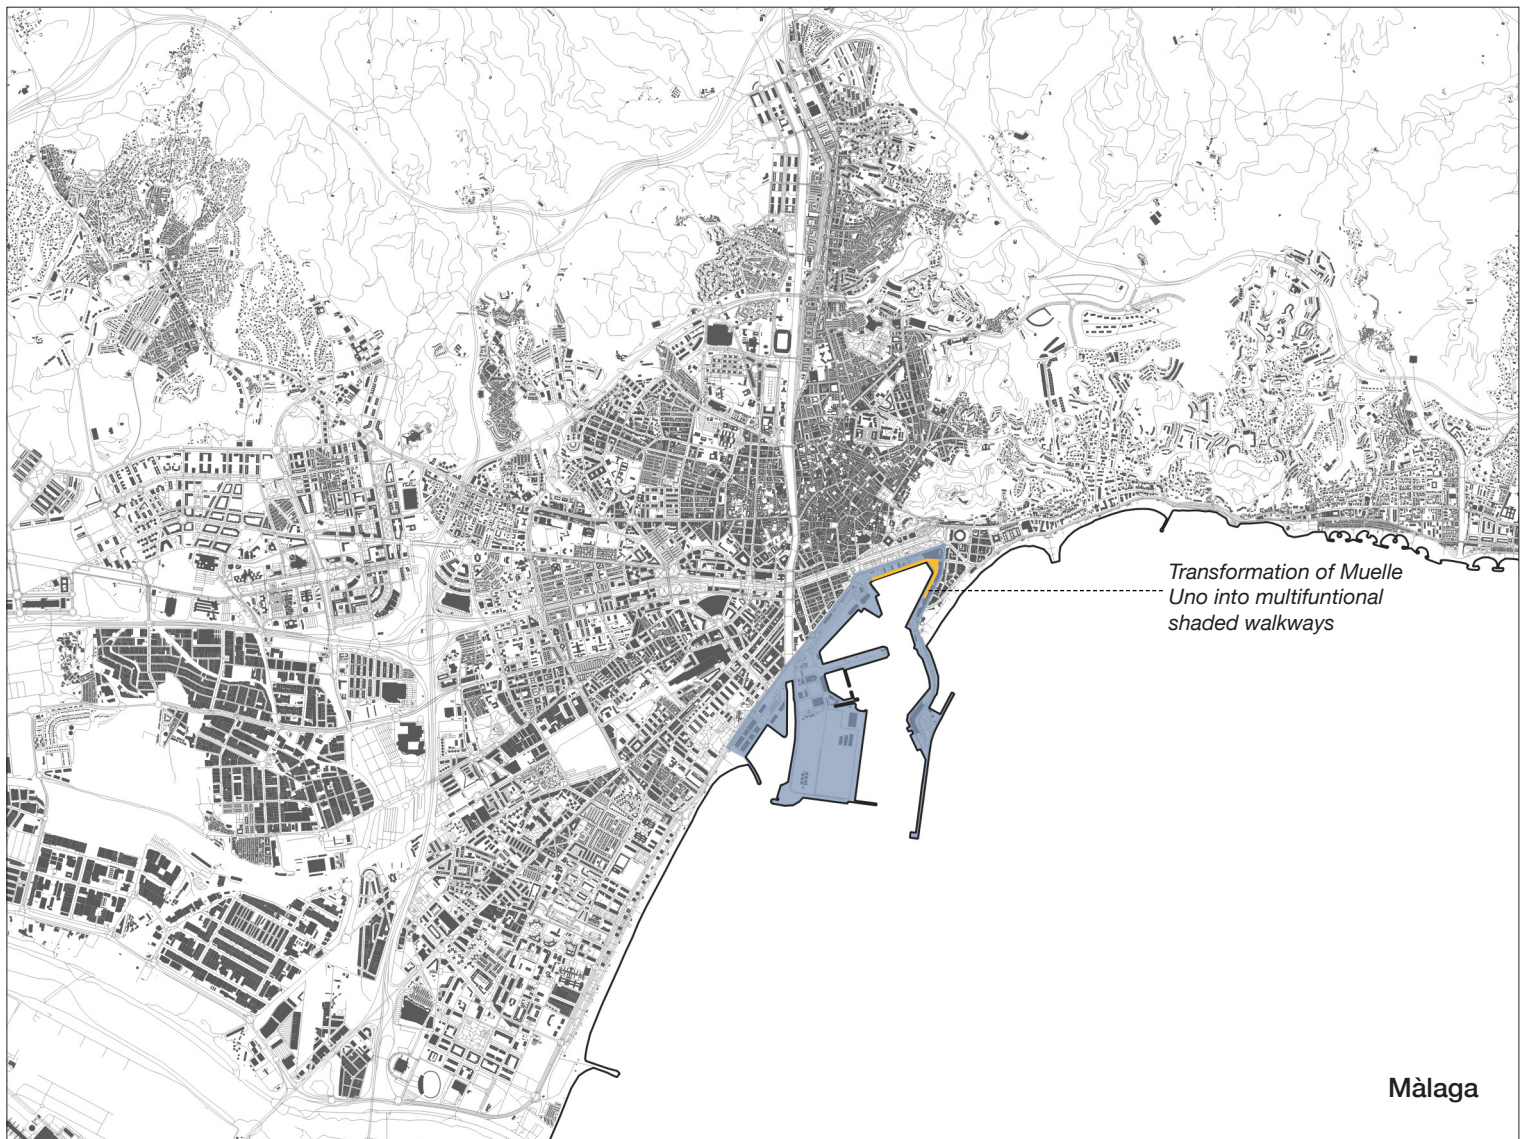


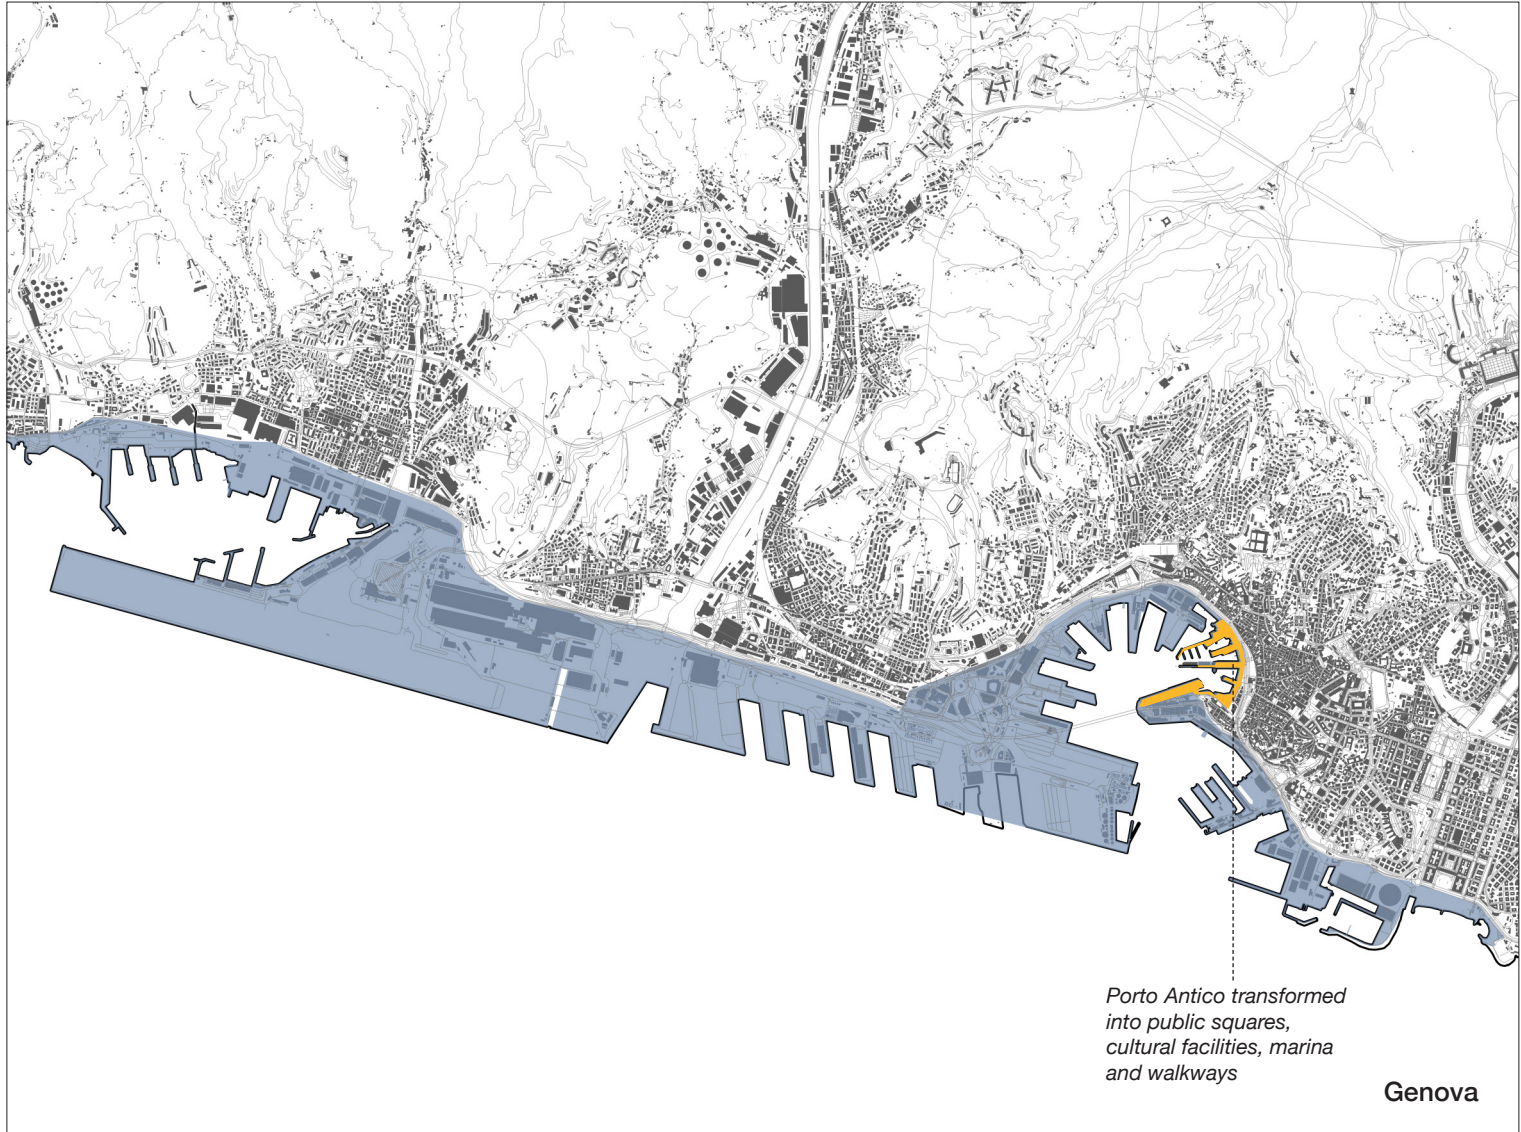



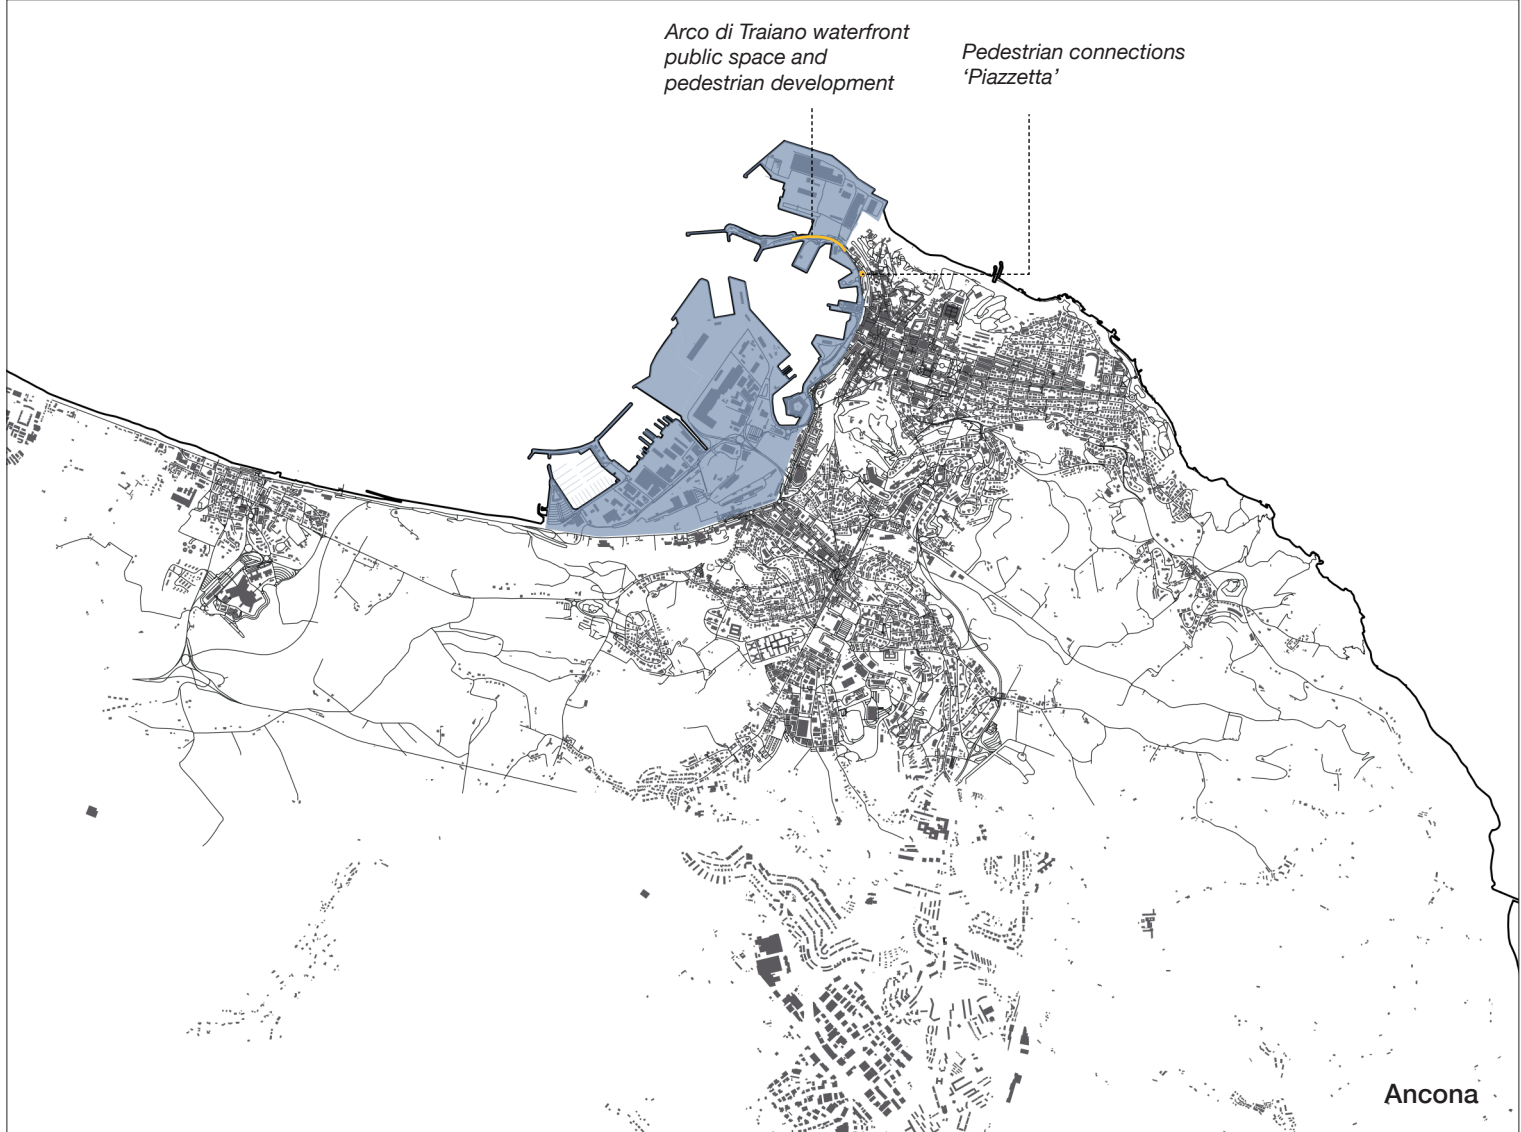


THE HISTORICAL EVOLUTION OF TRIESTE'S PORT





Newly developed area      Portal area of 2025      Unactive port

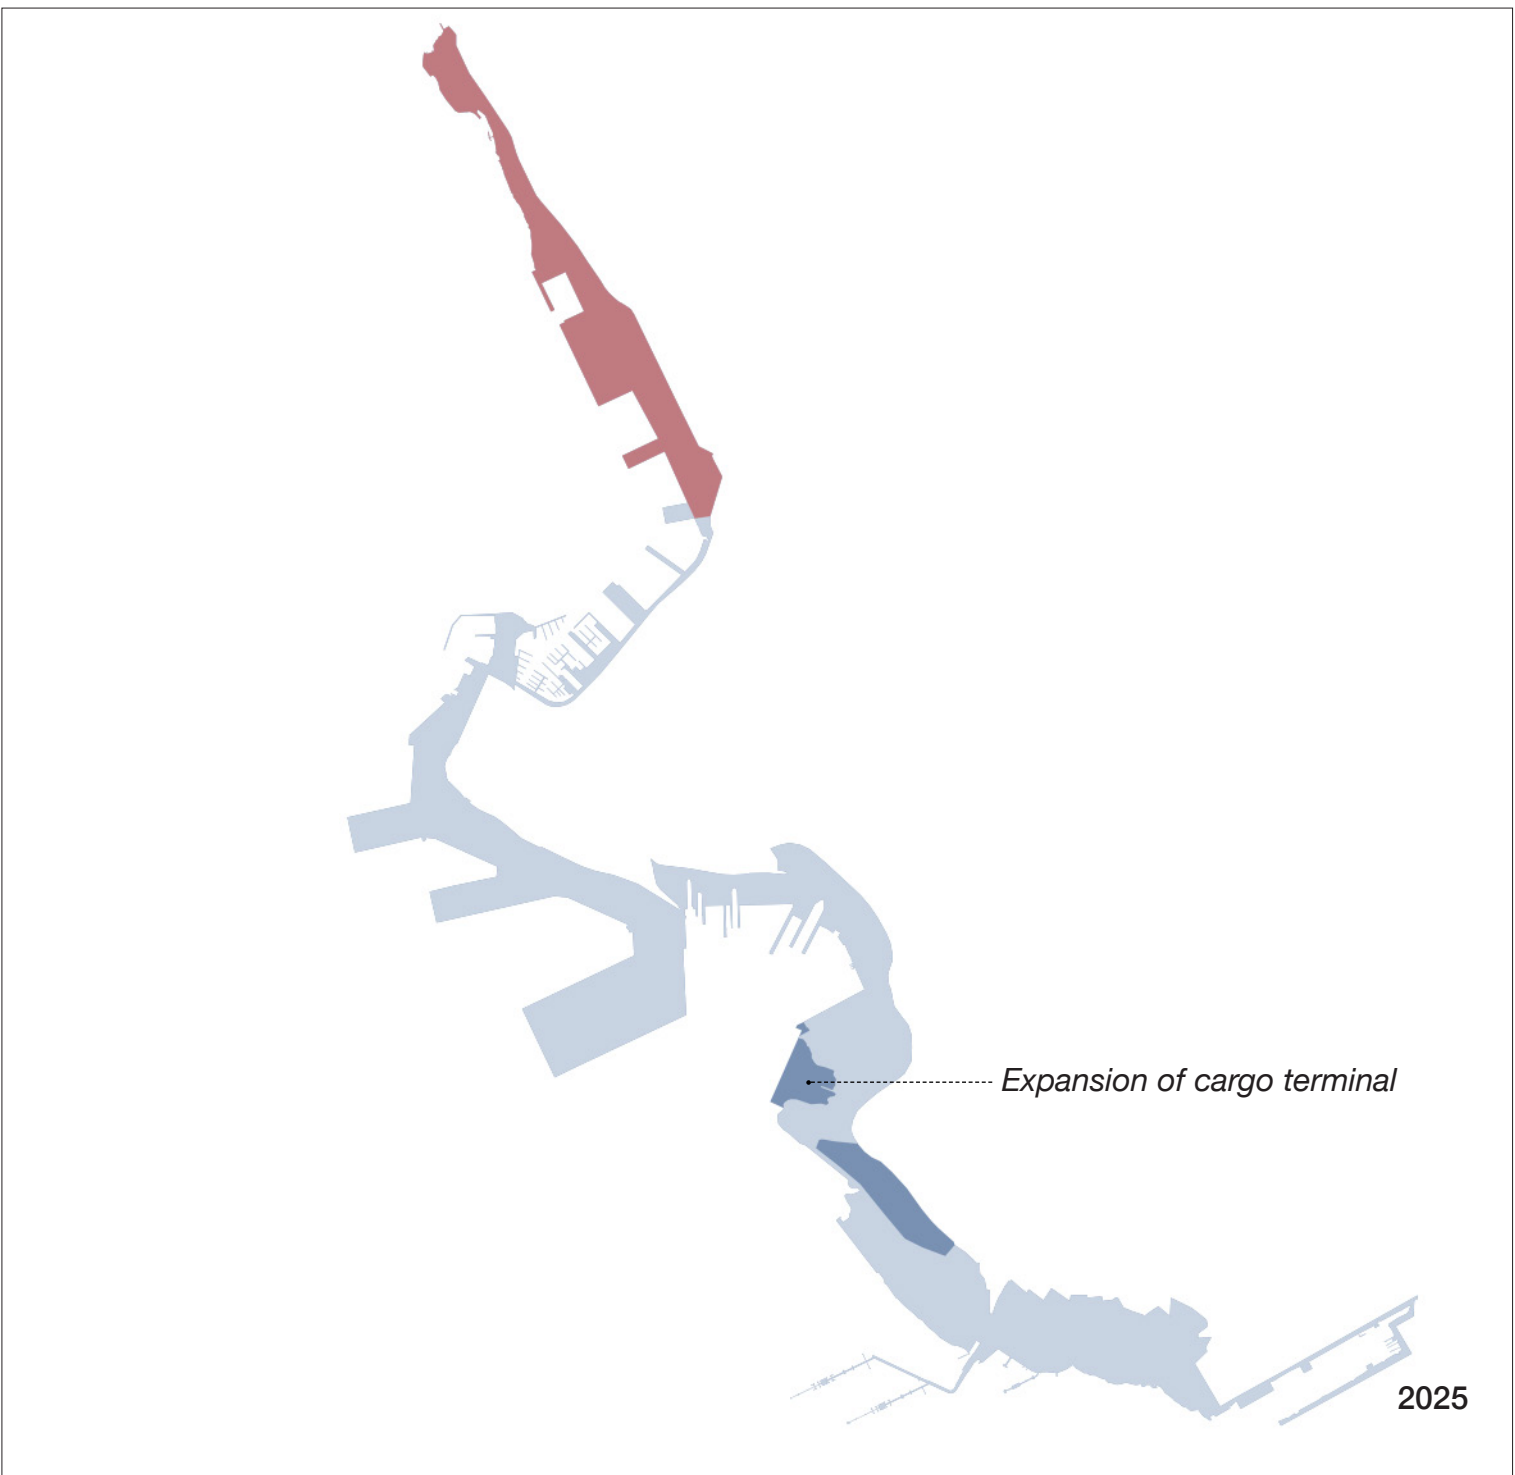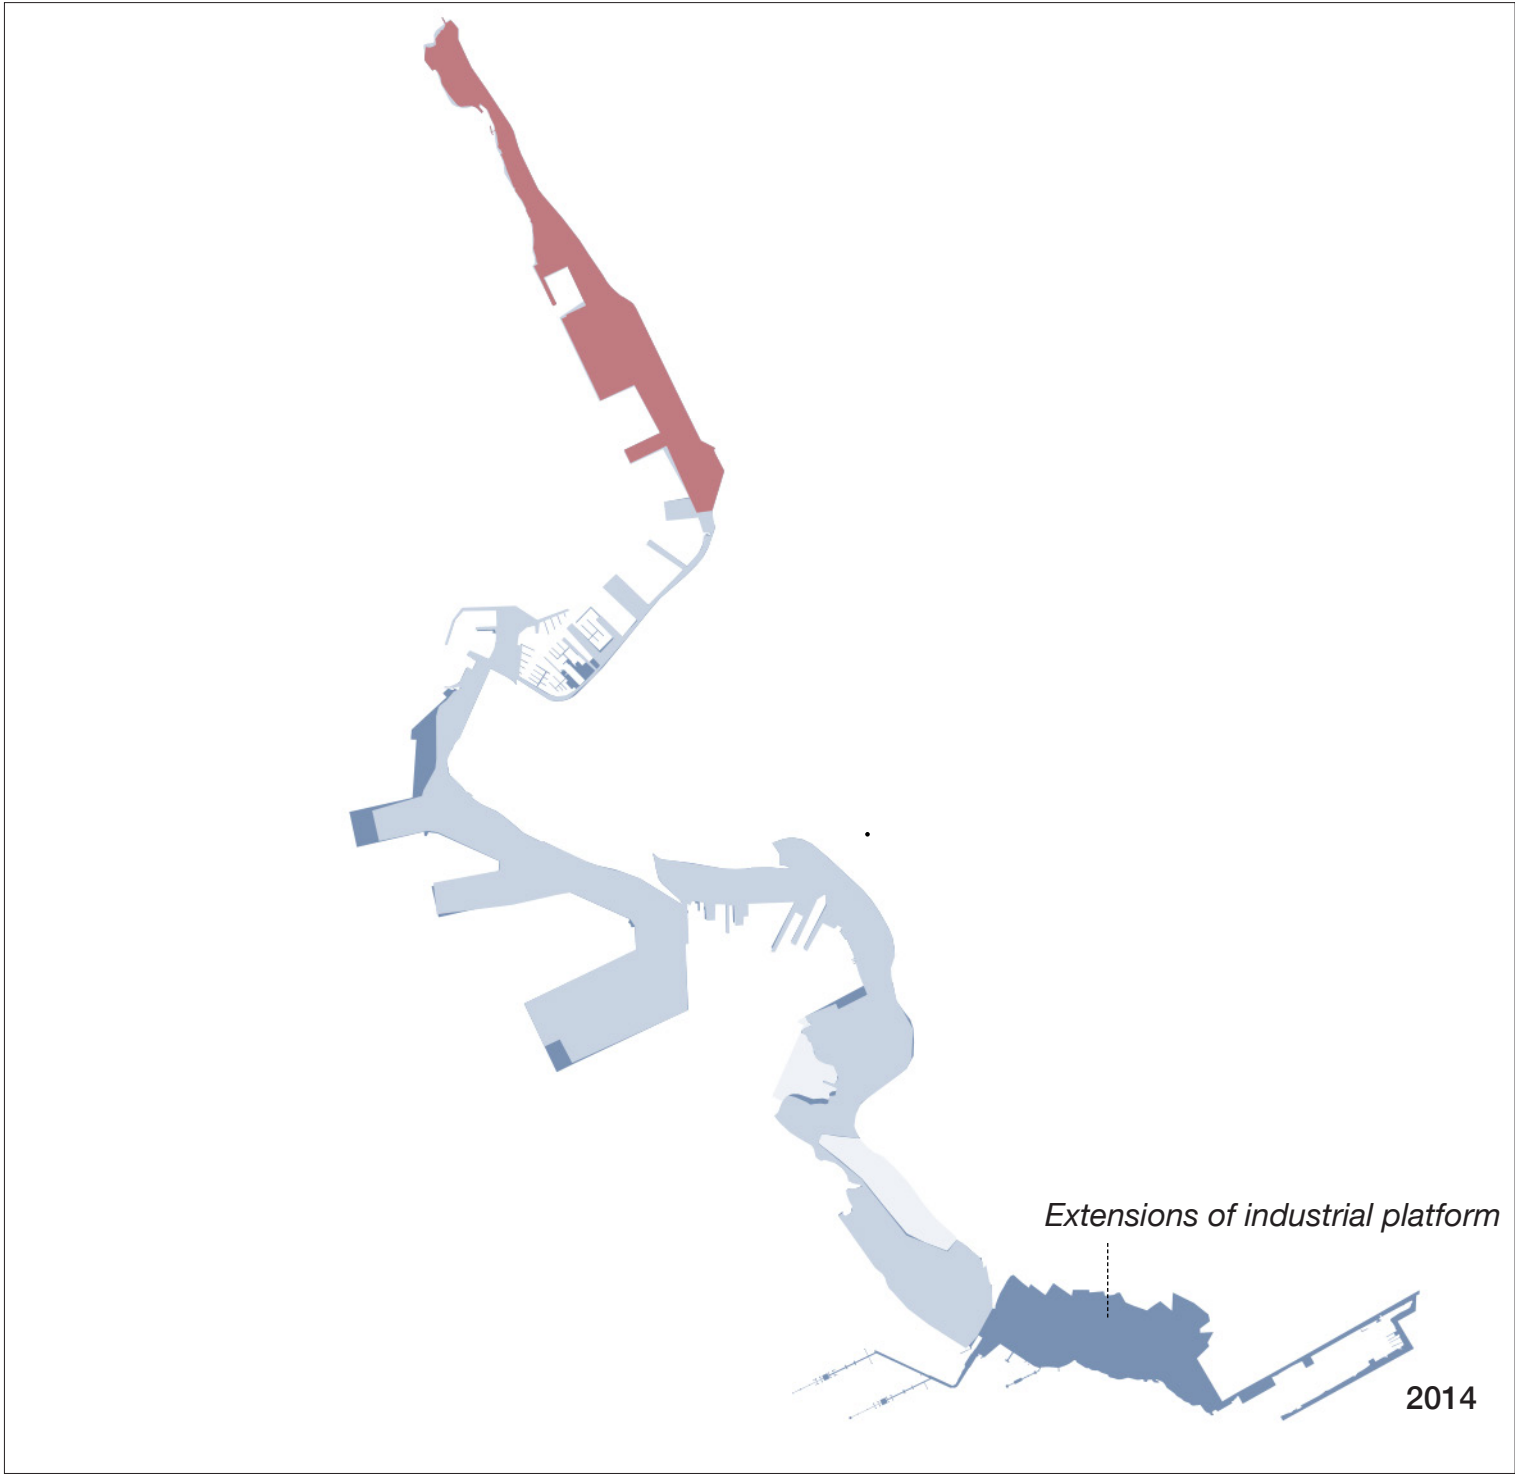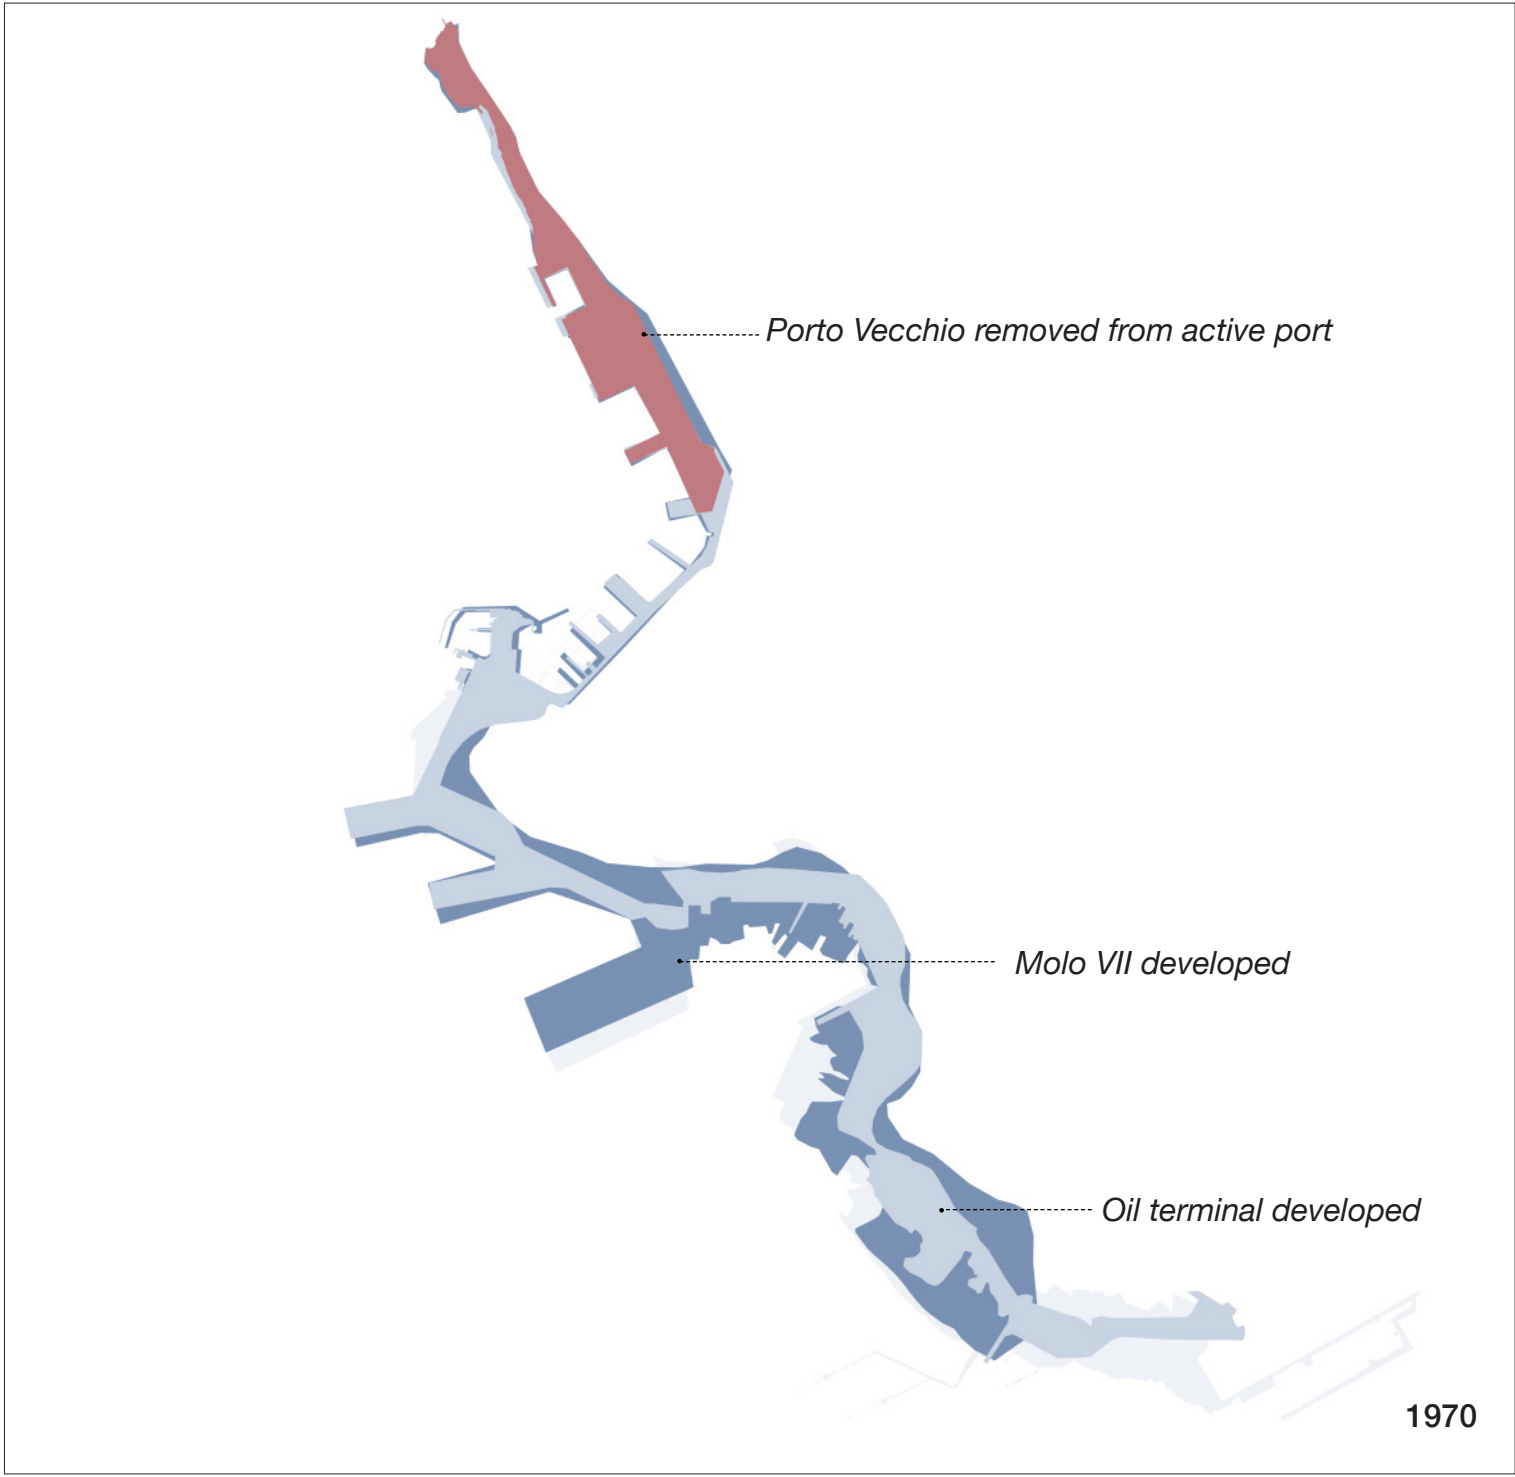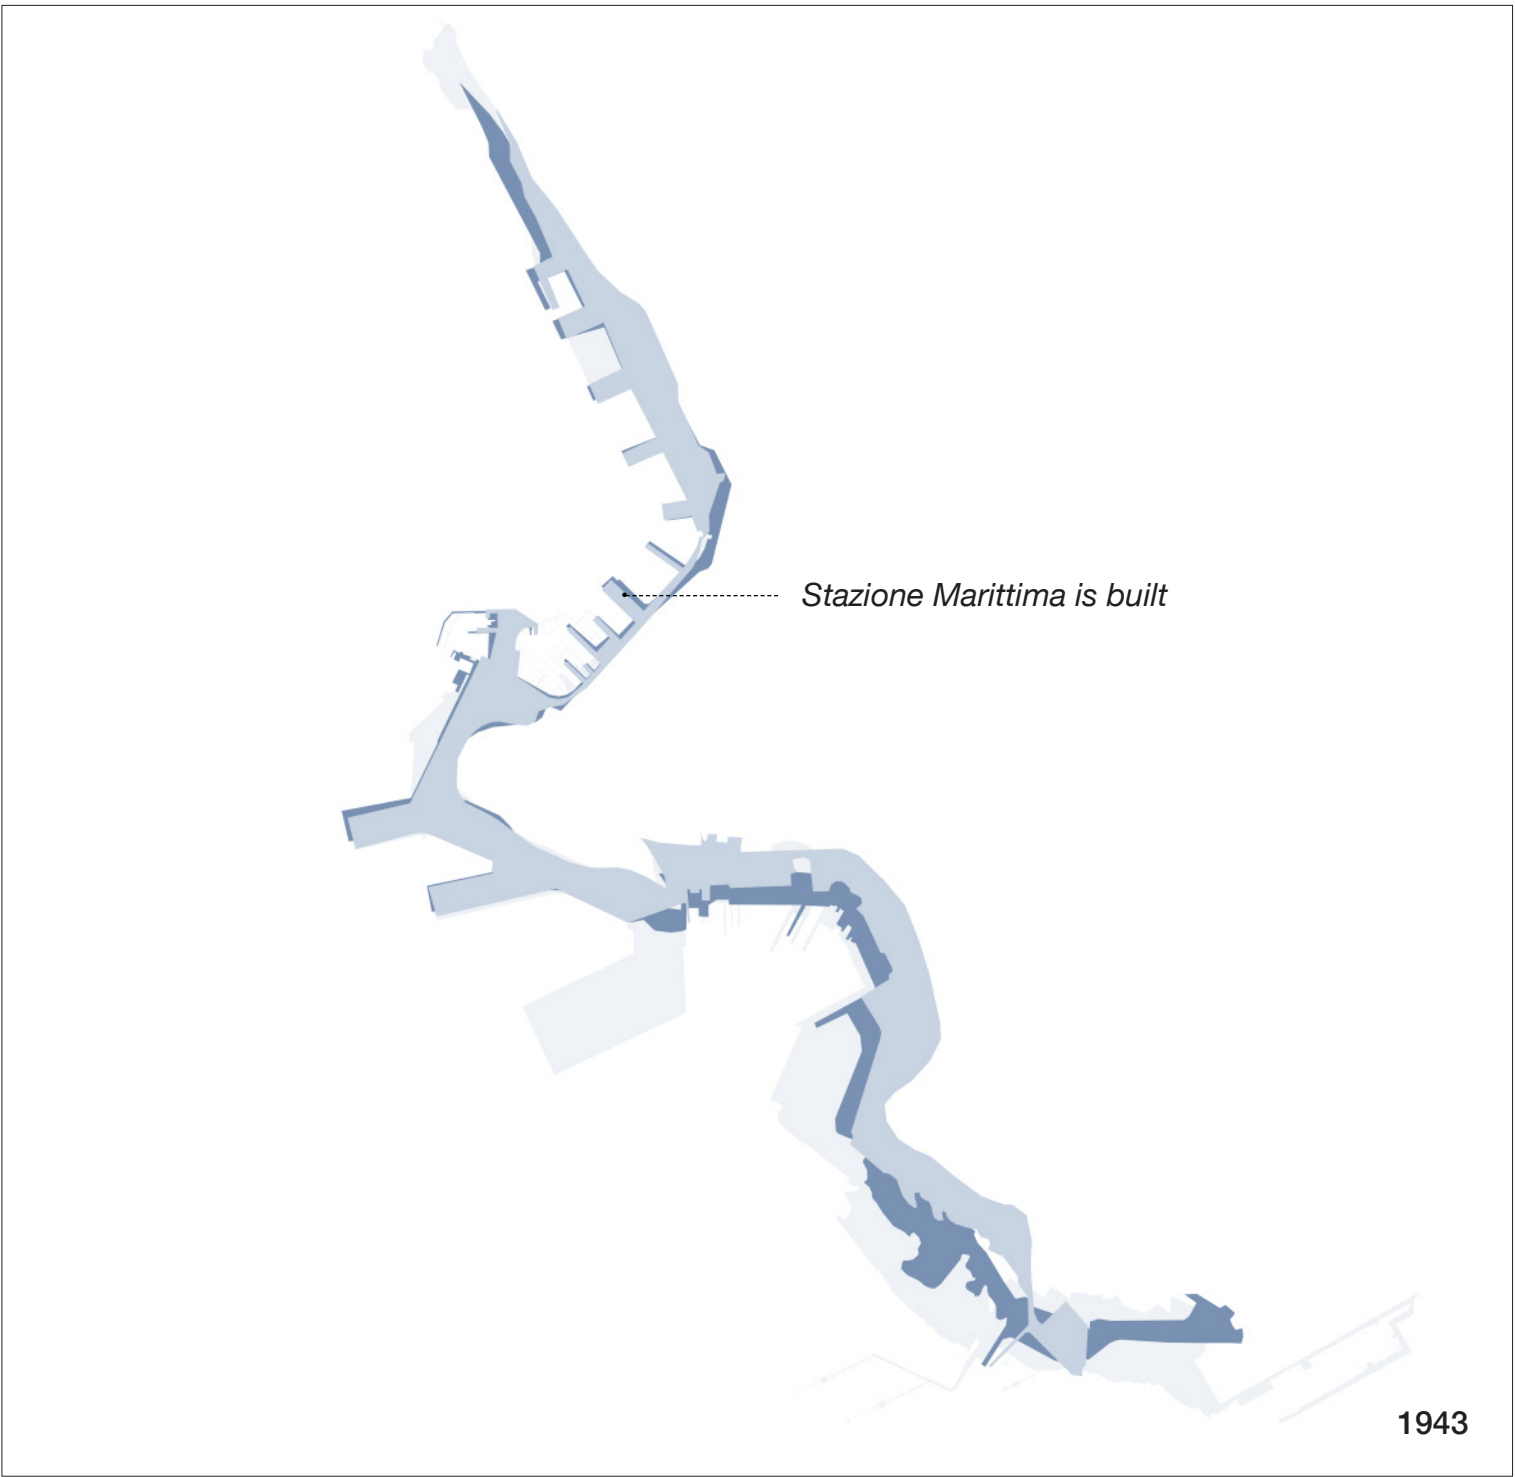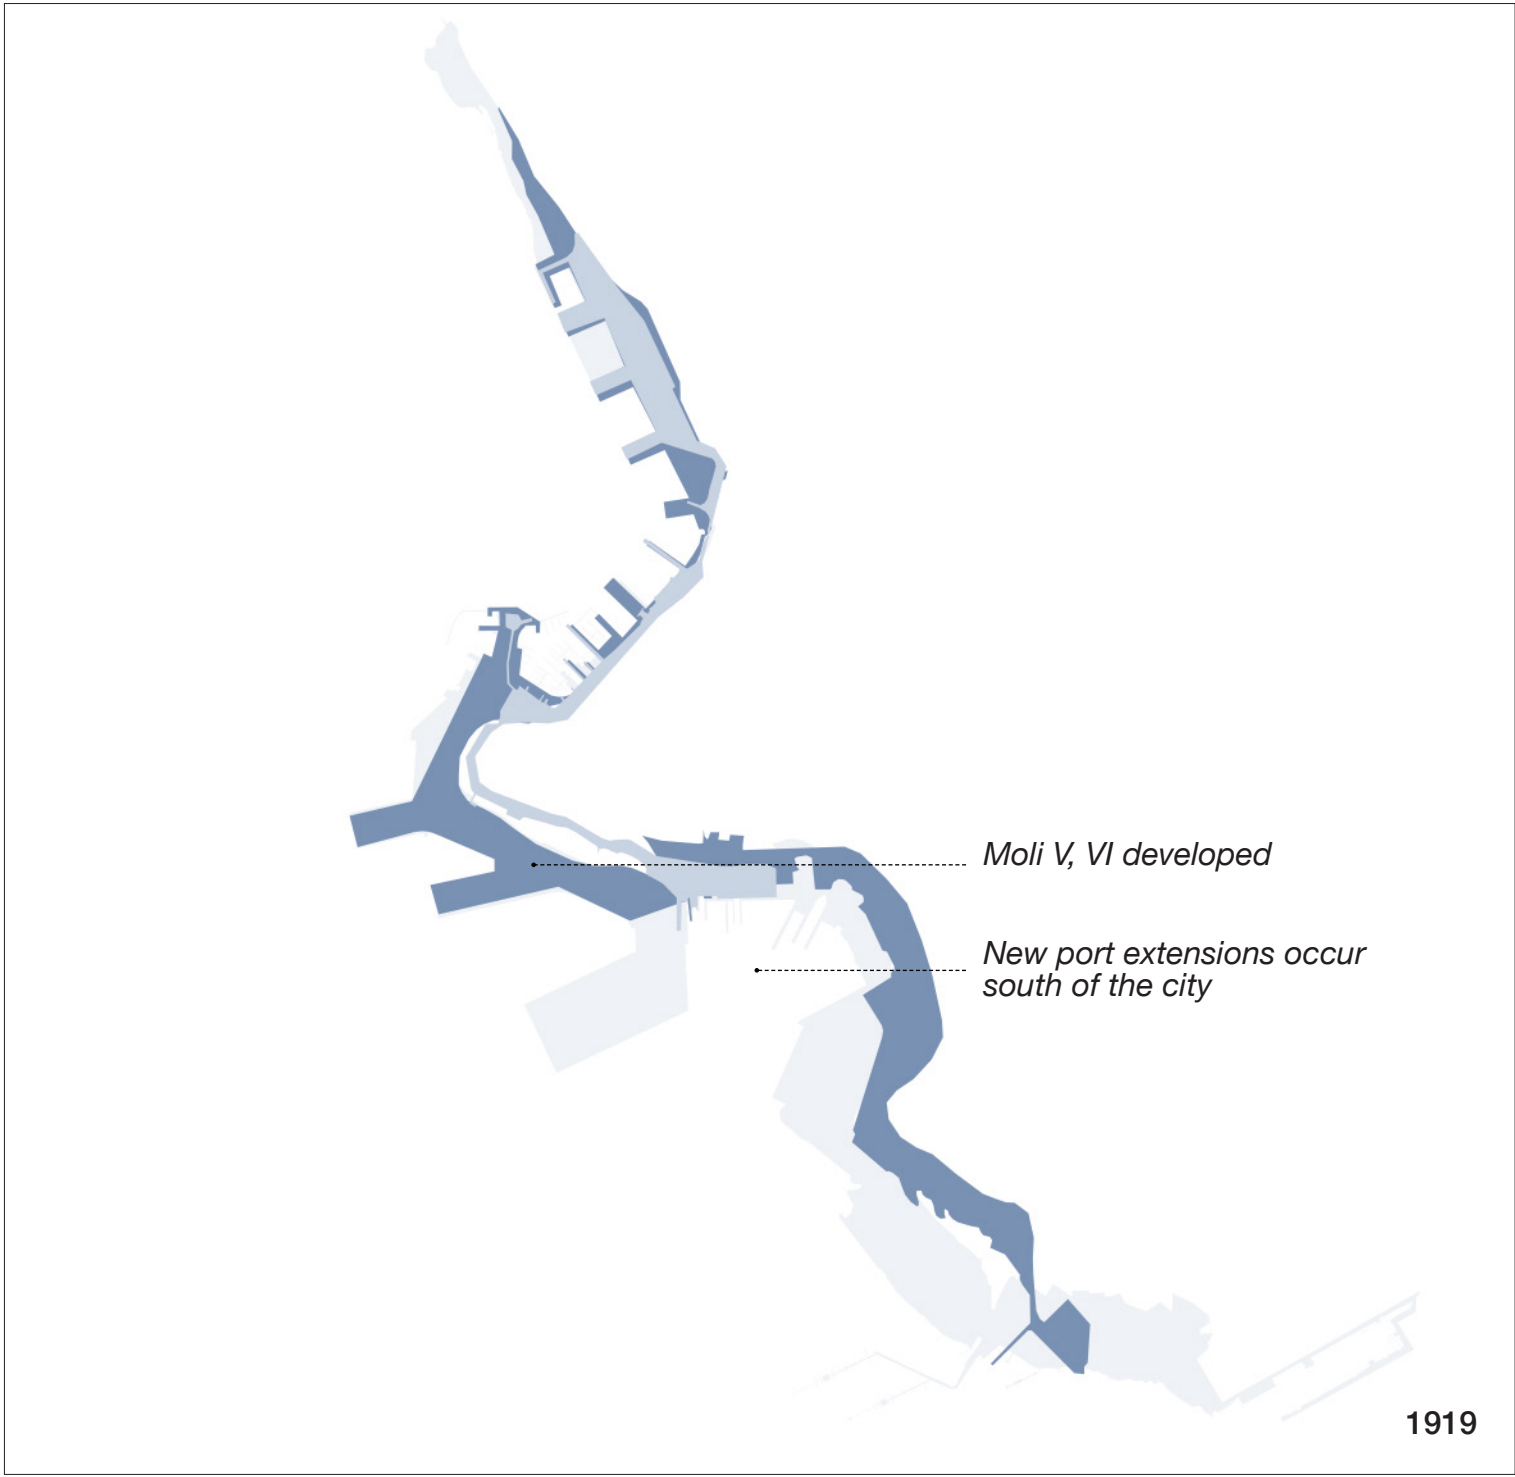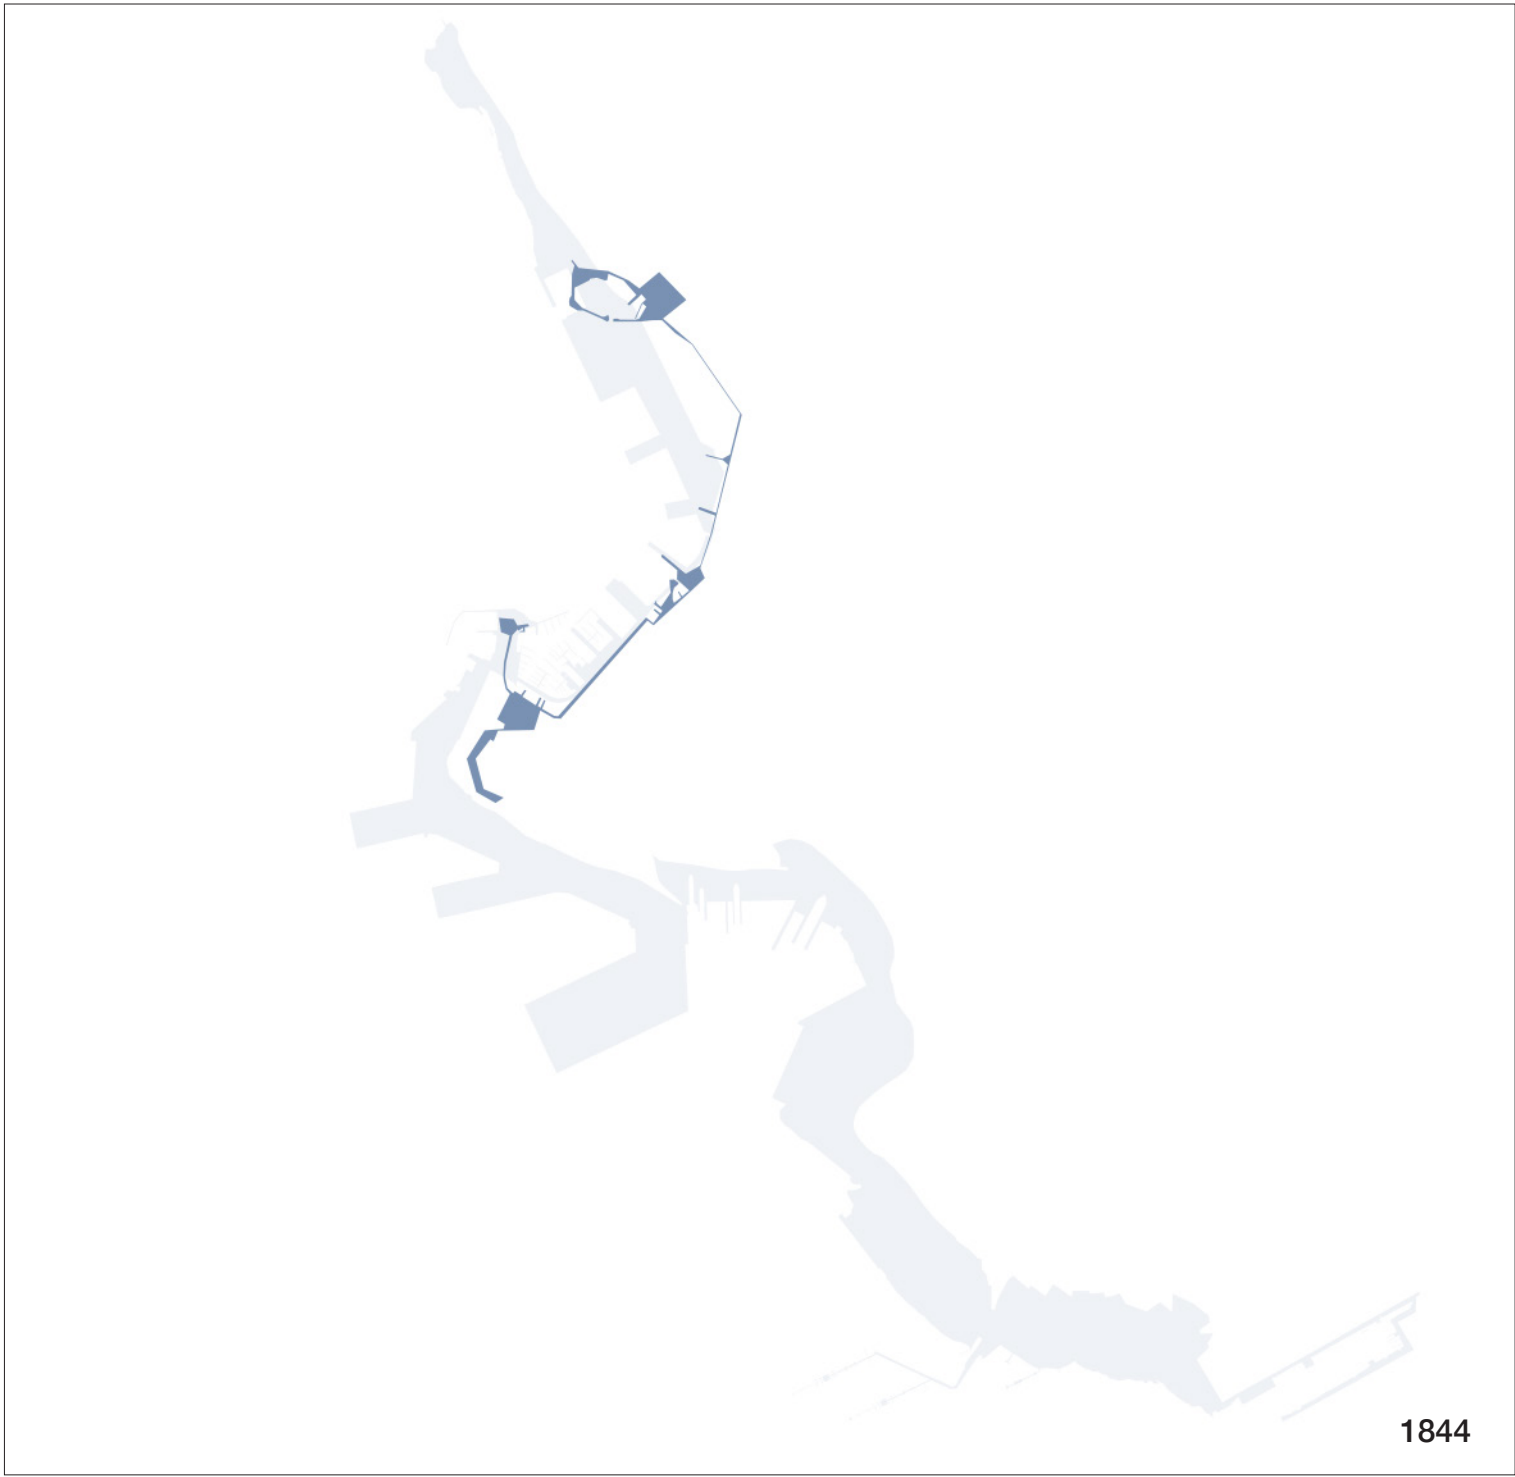



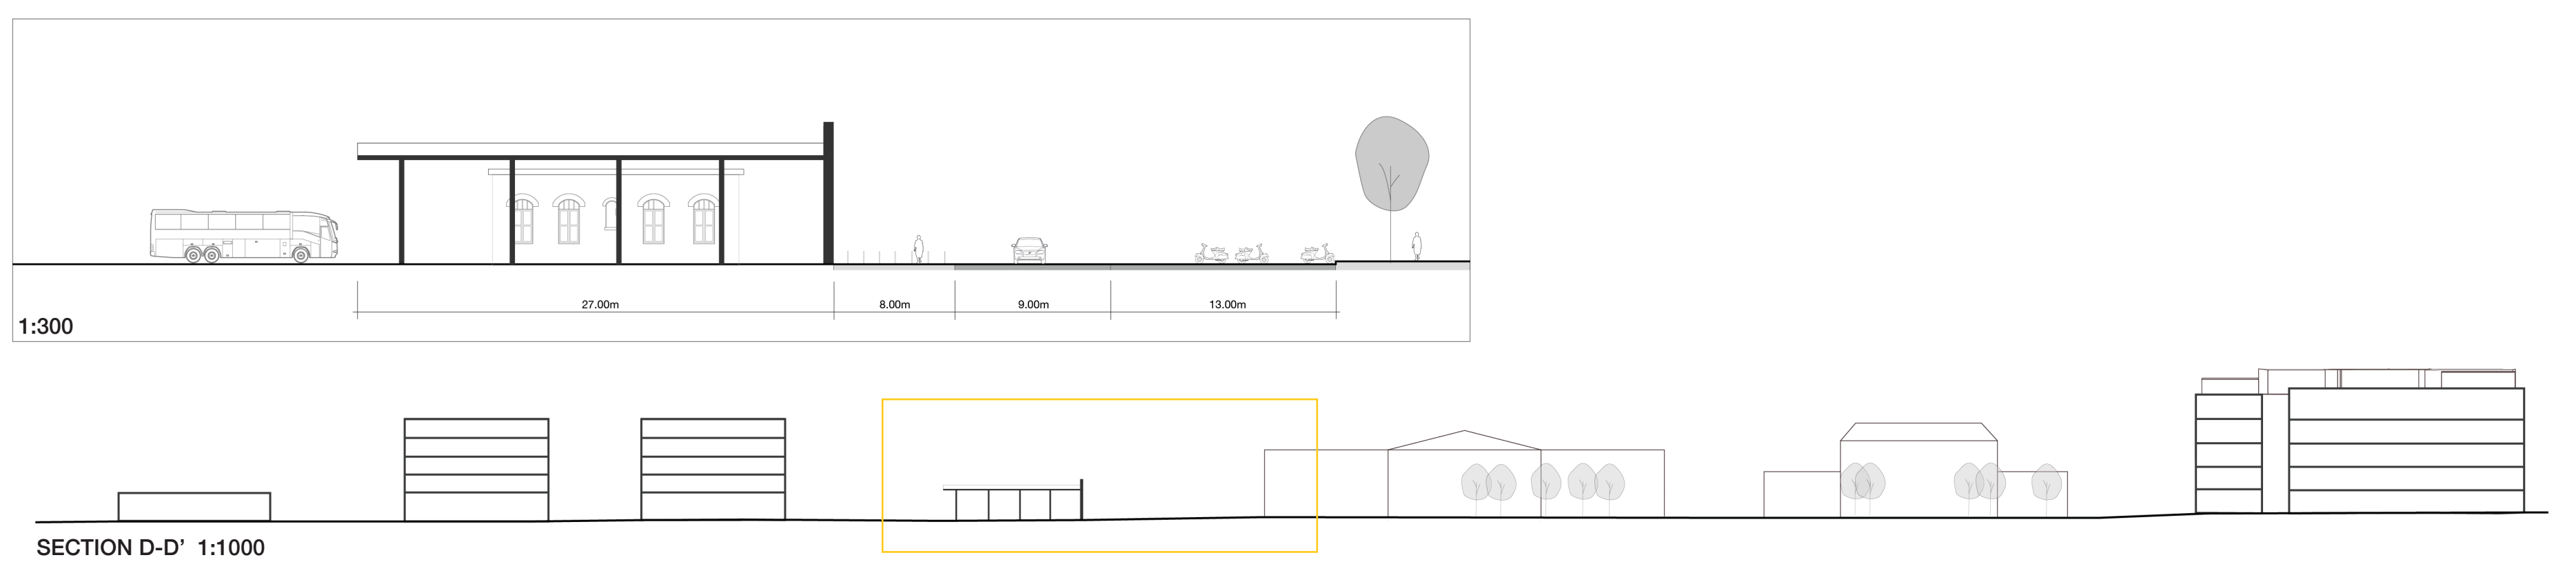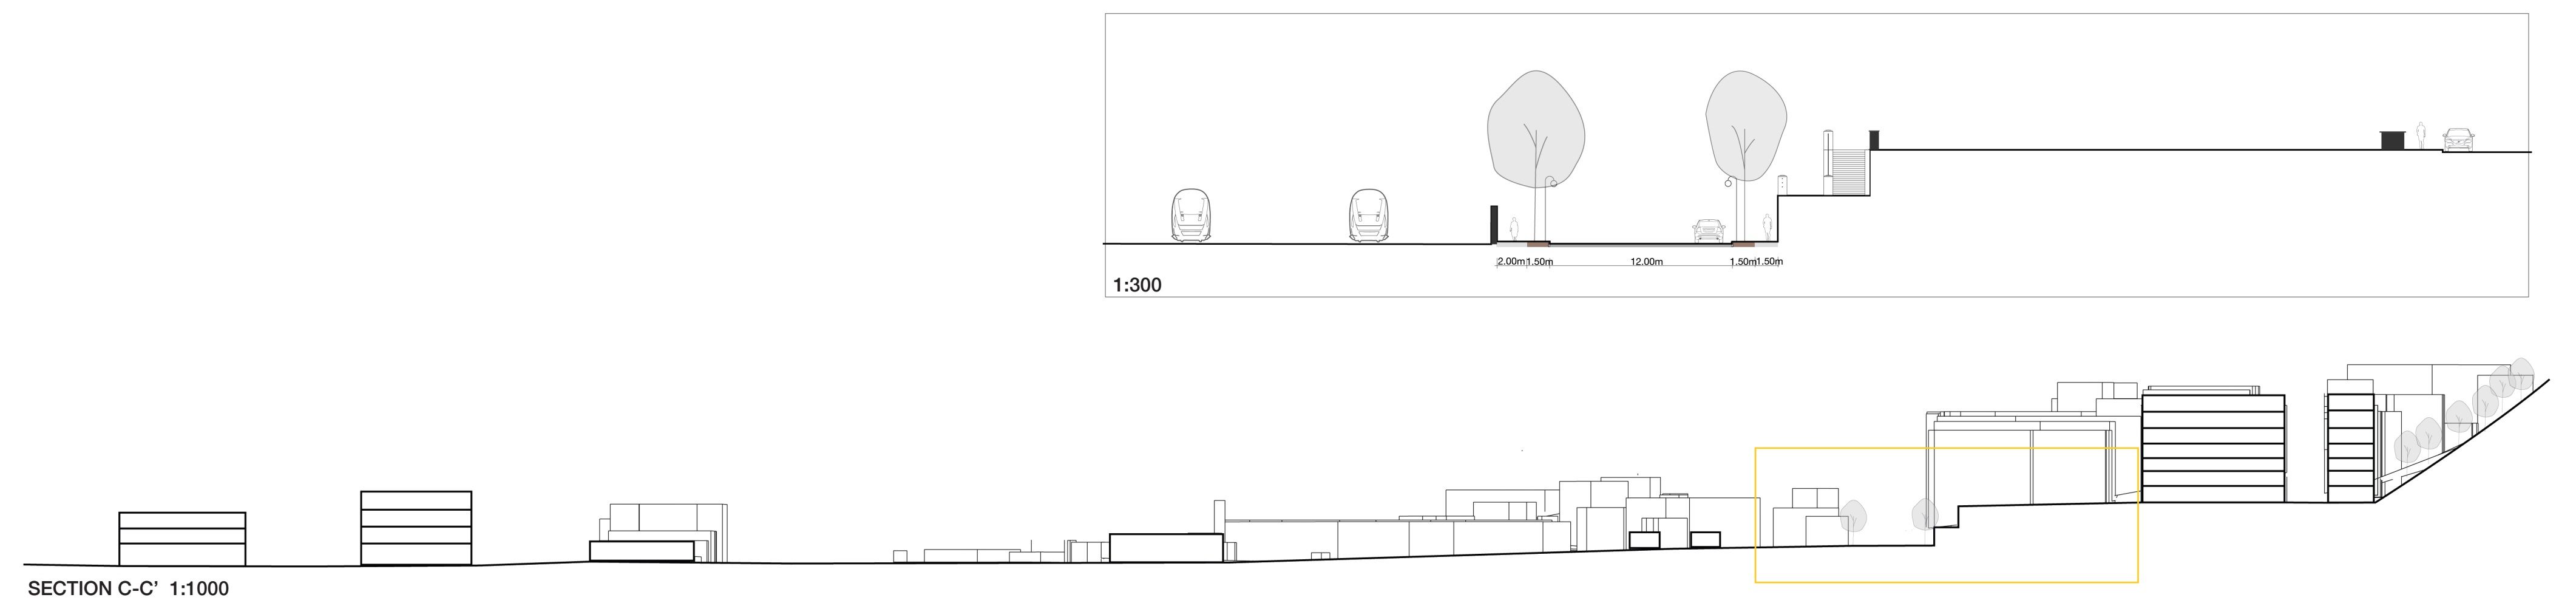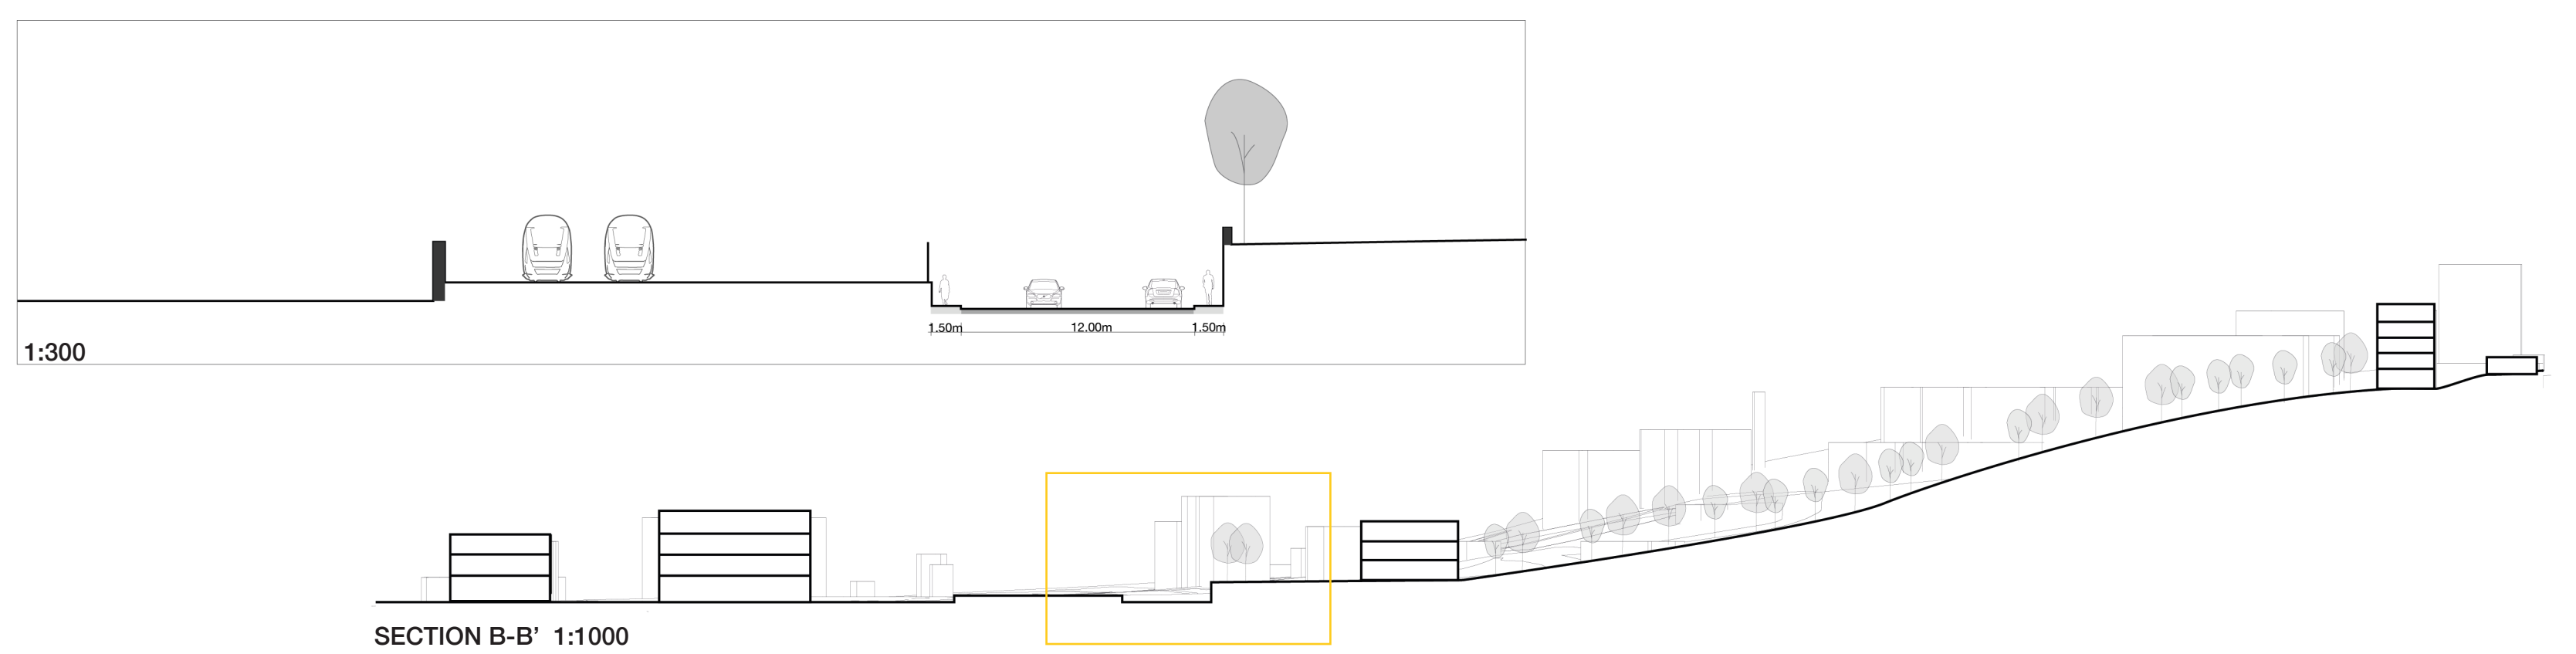



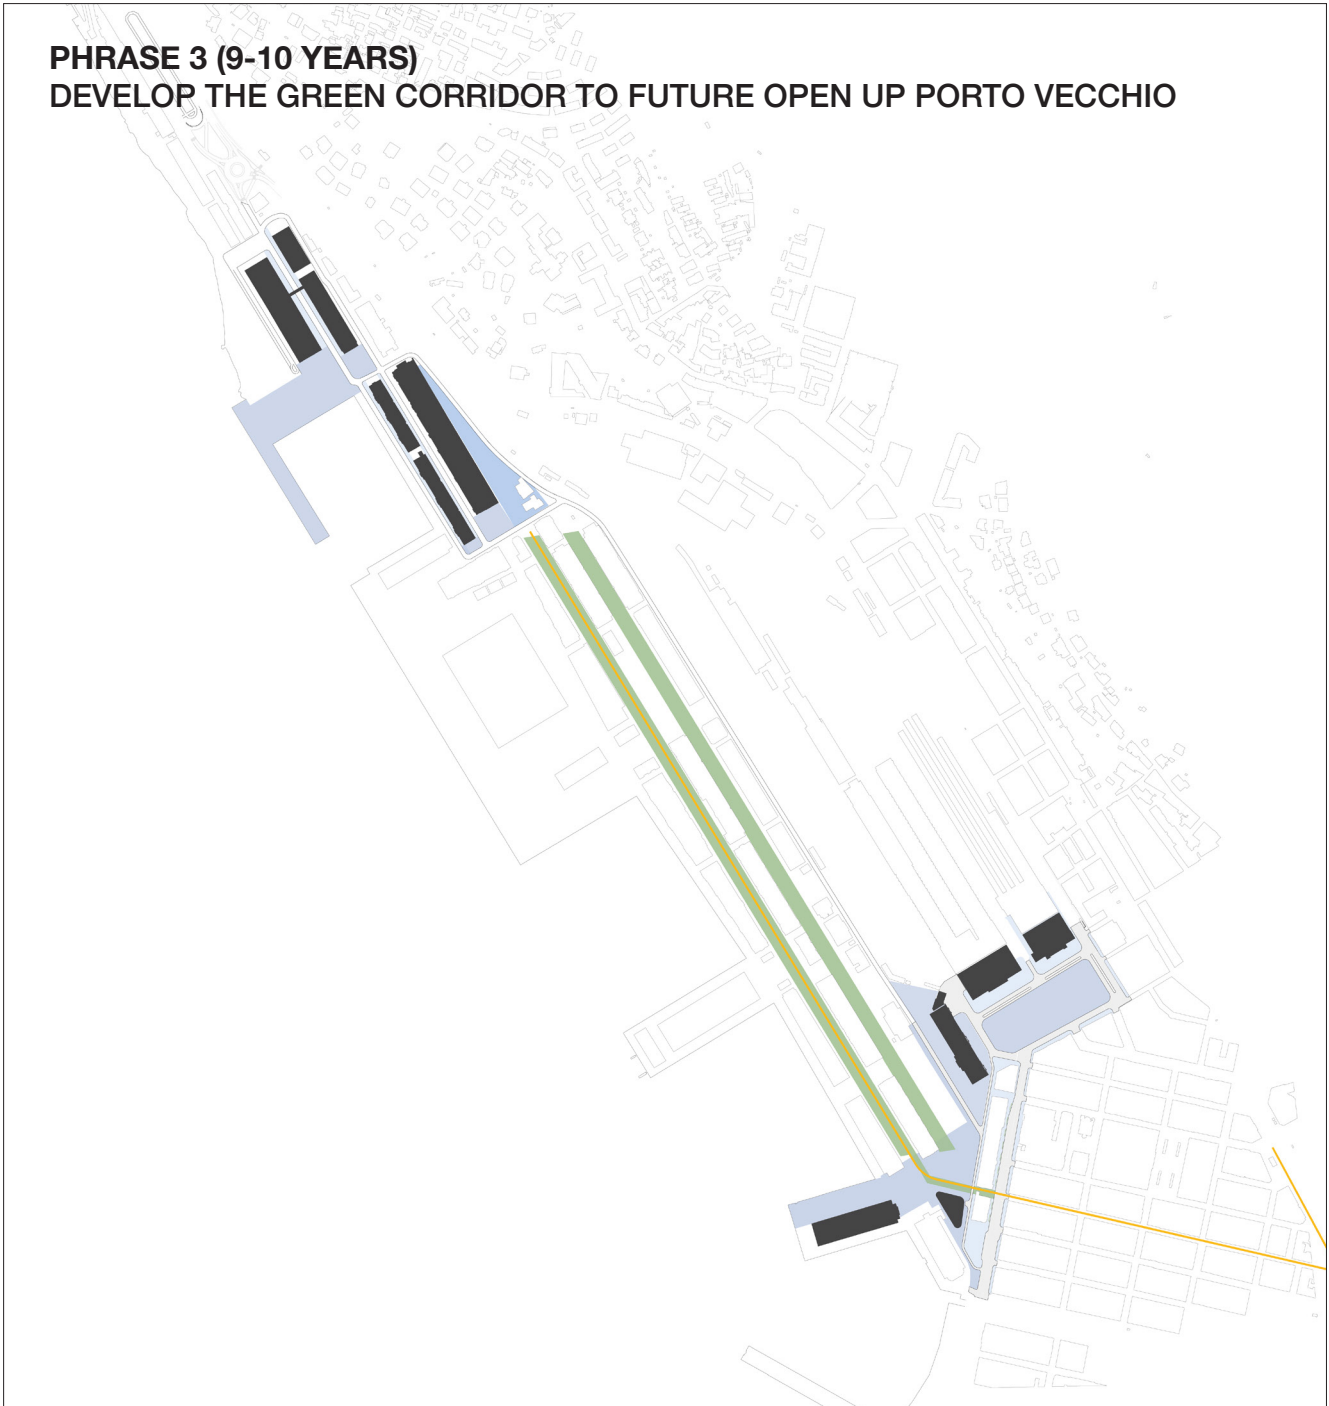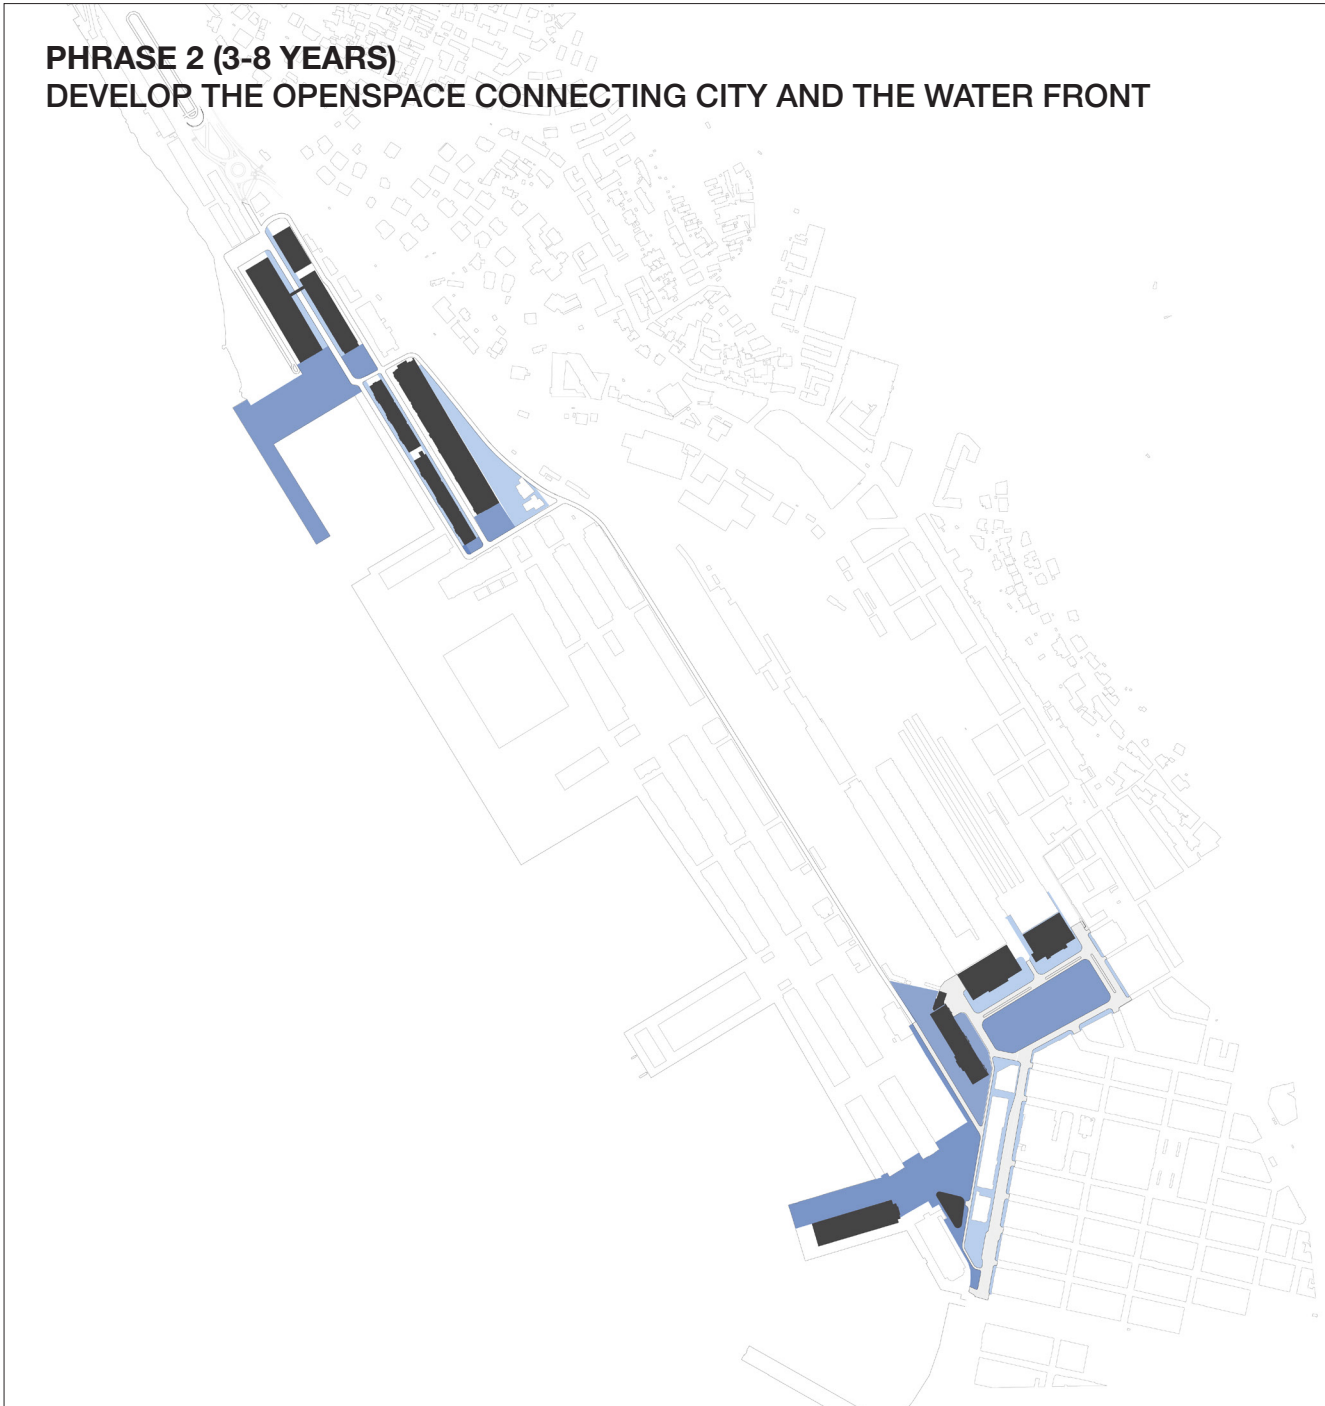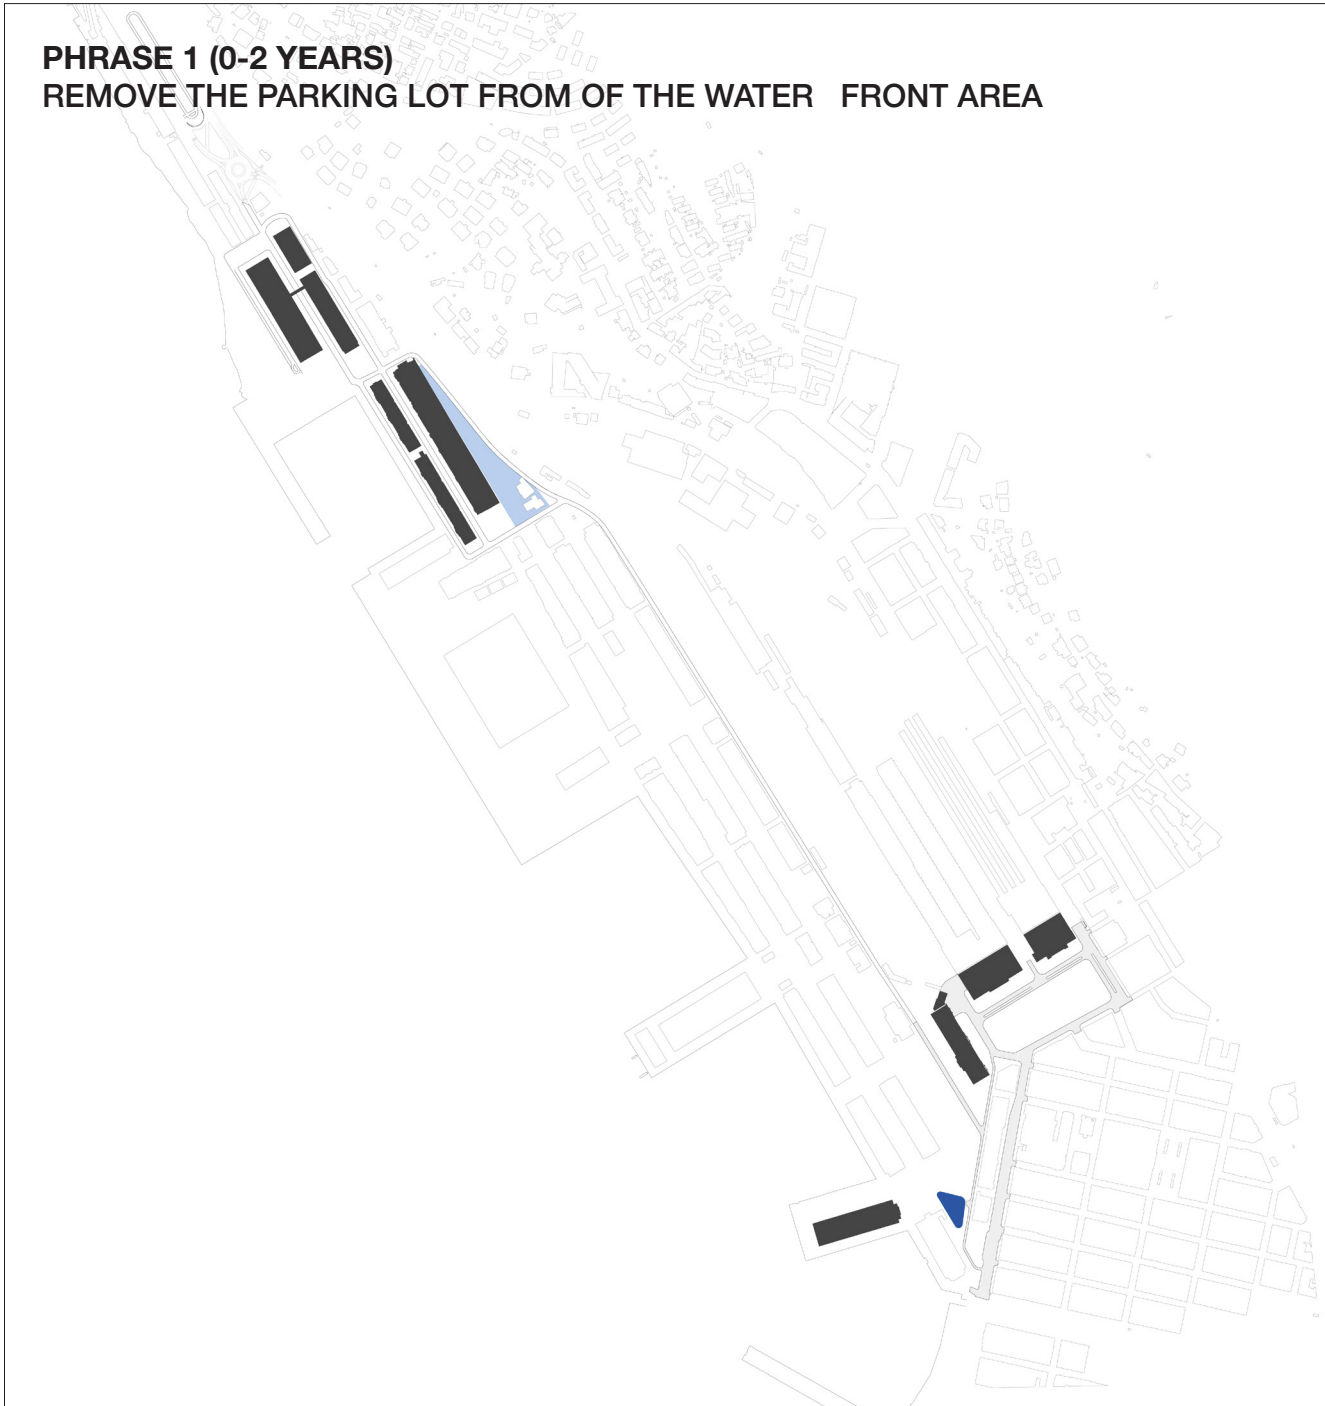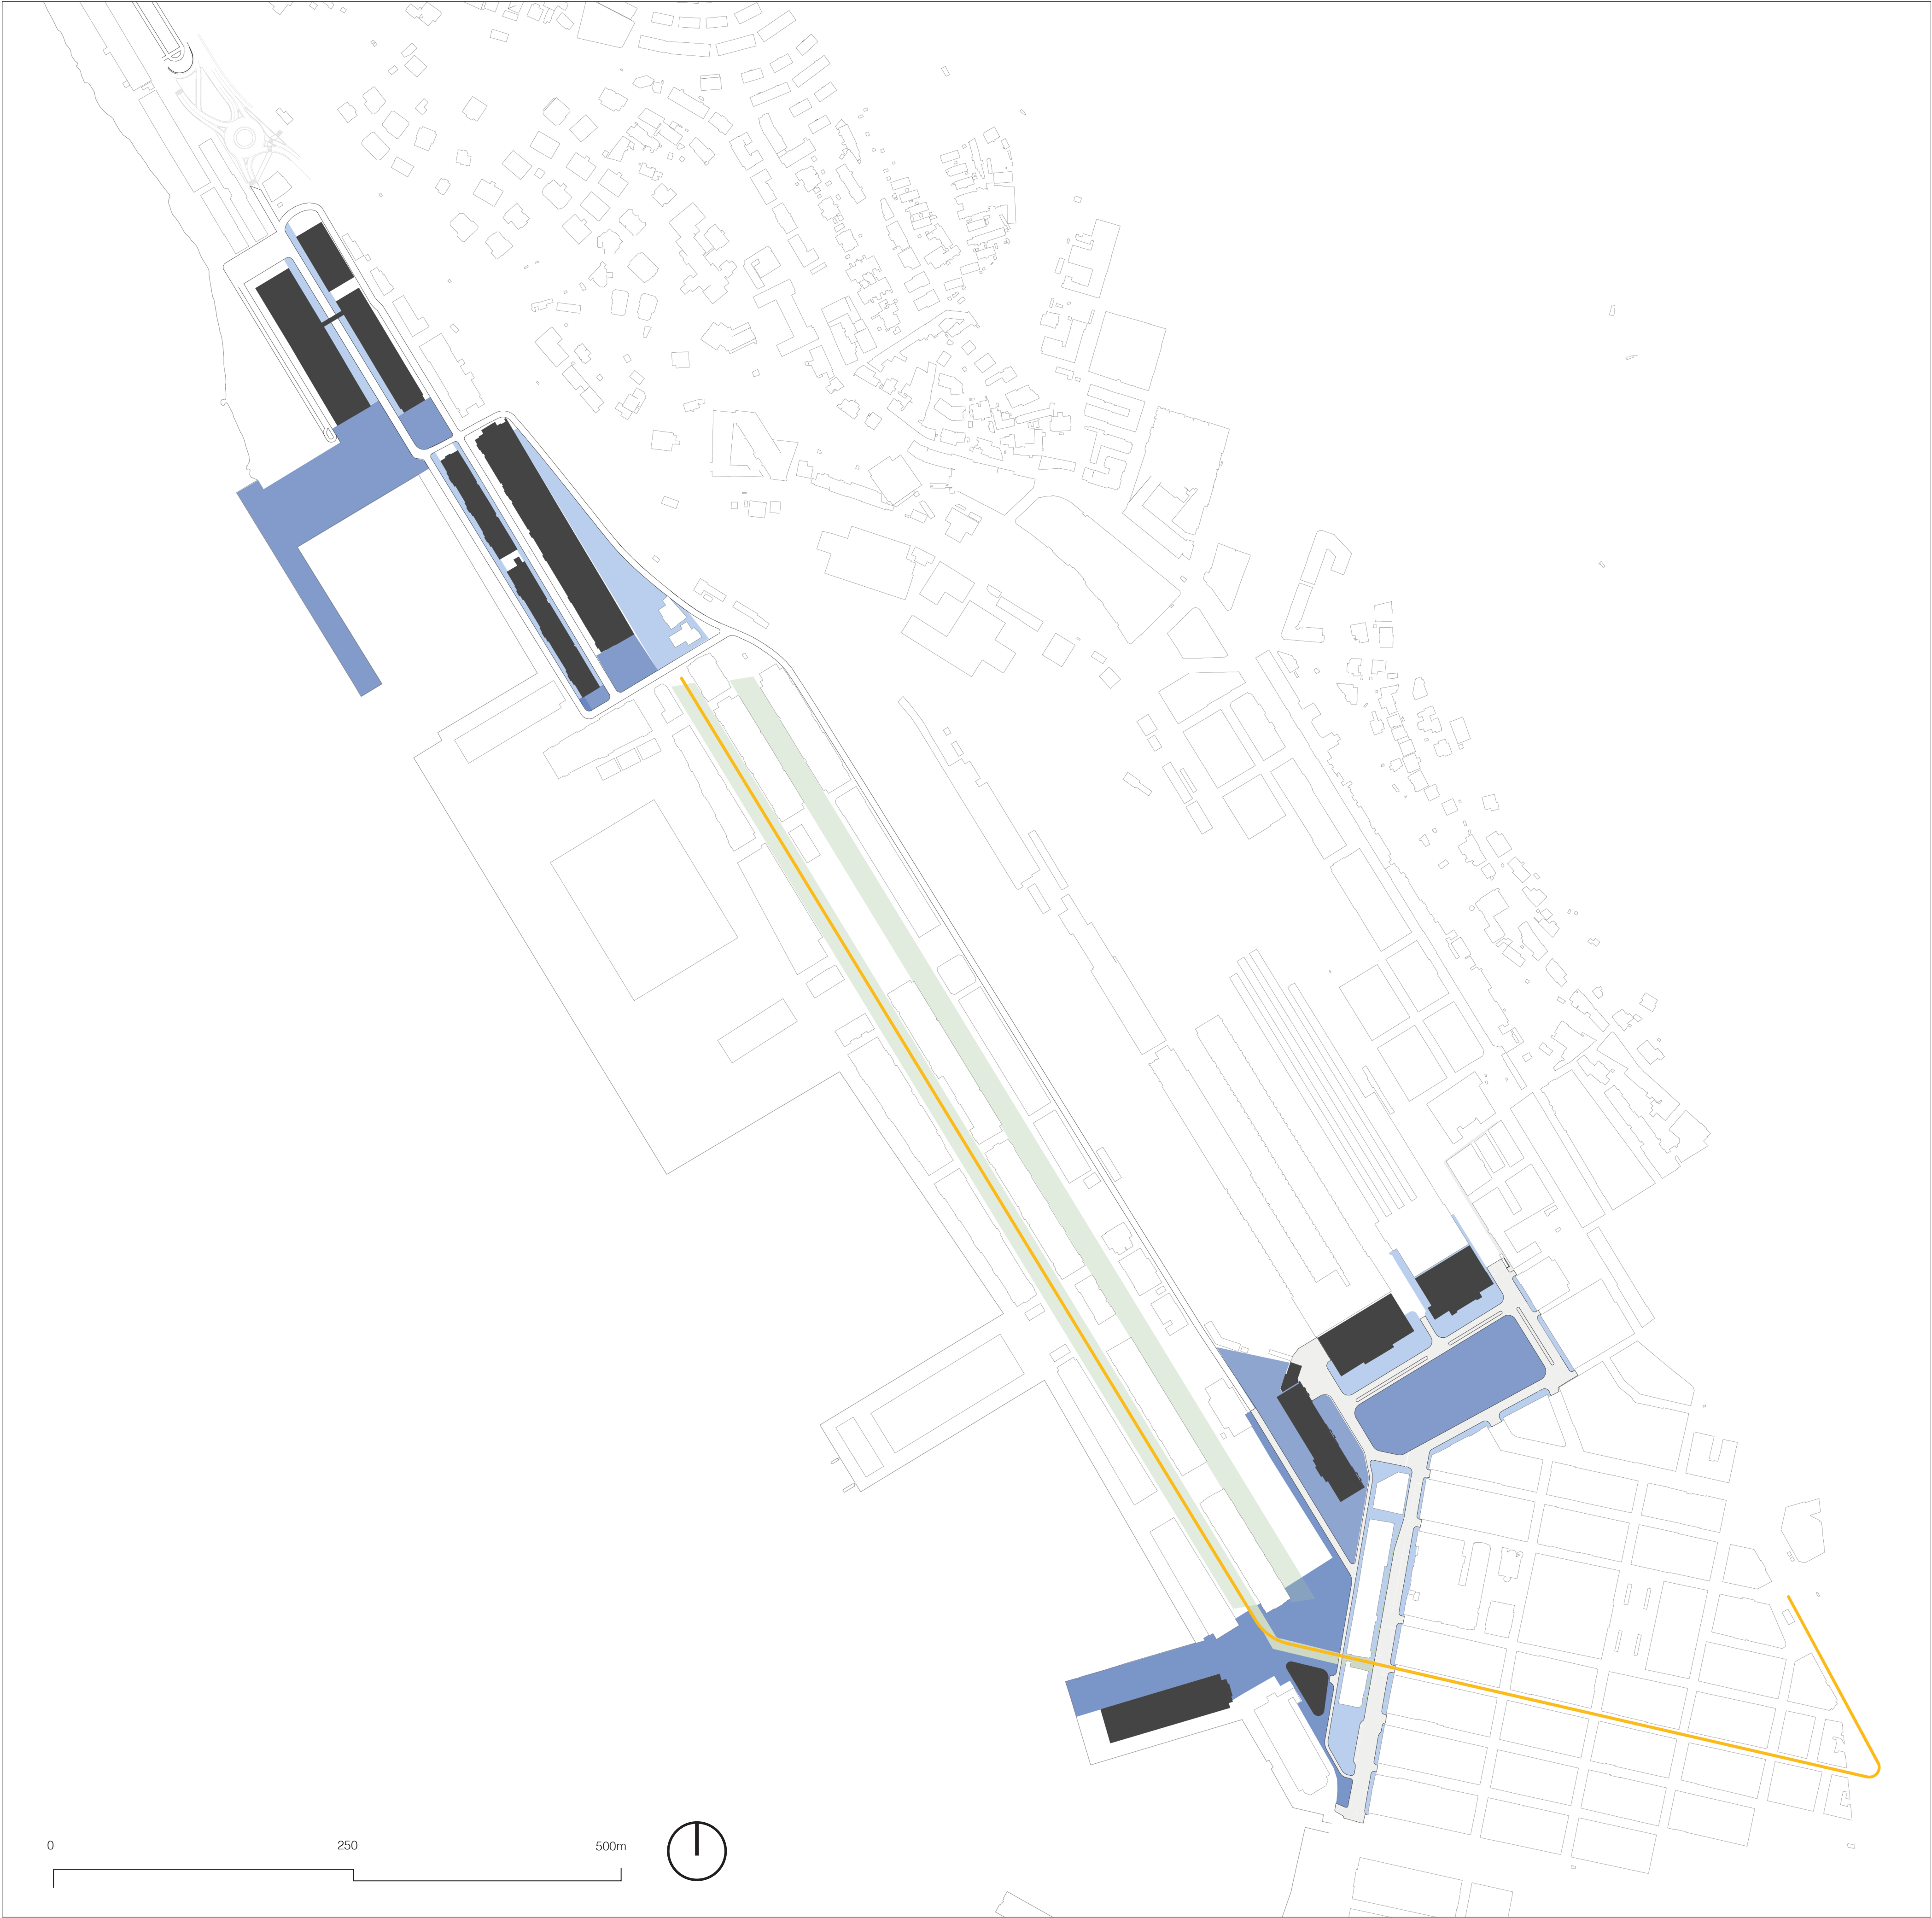











SECTION A-A' SCALE: 1:100



SECTION B-B' SCALE: 1:100

