Создано учебной версией продукта Autodesk

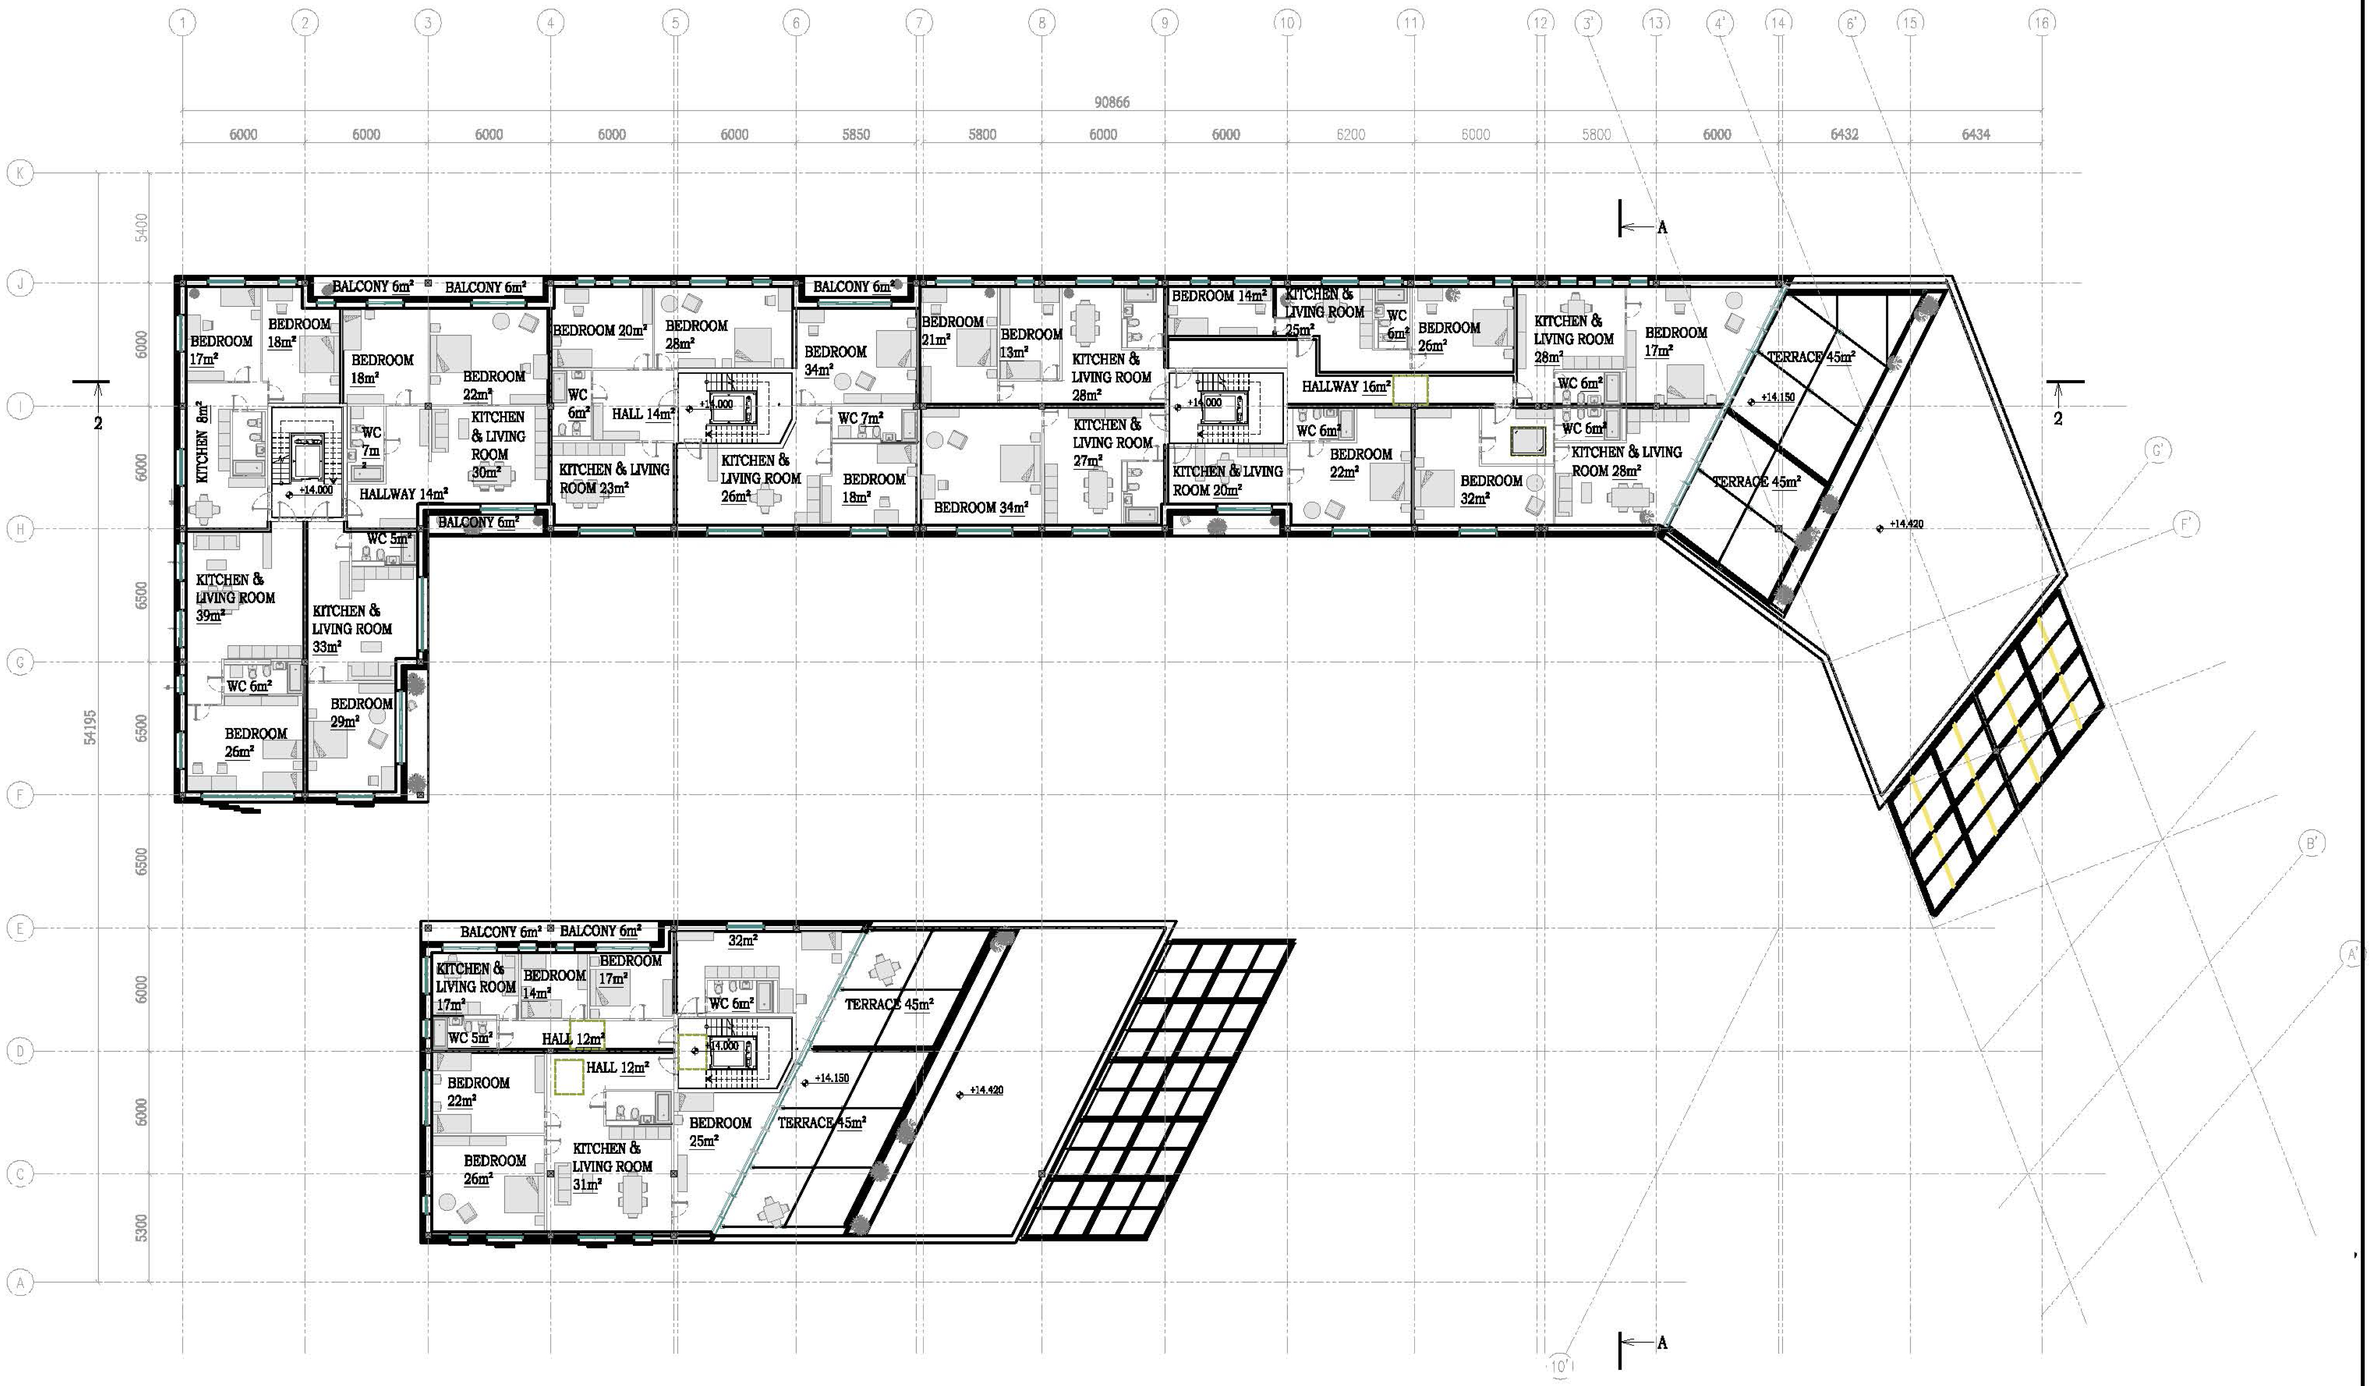

Course name: Architectural enginering		Timber in the city	Layout. 3 floor
Galina Ivanova	781019		
Yanina Morozova	782942		
Tatjana Somova	780521		
			Date: 25/11/13
			ID. no. : AP 06
			Scale: 1:300

A3

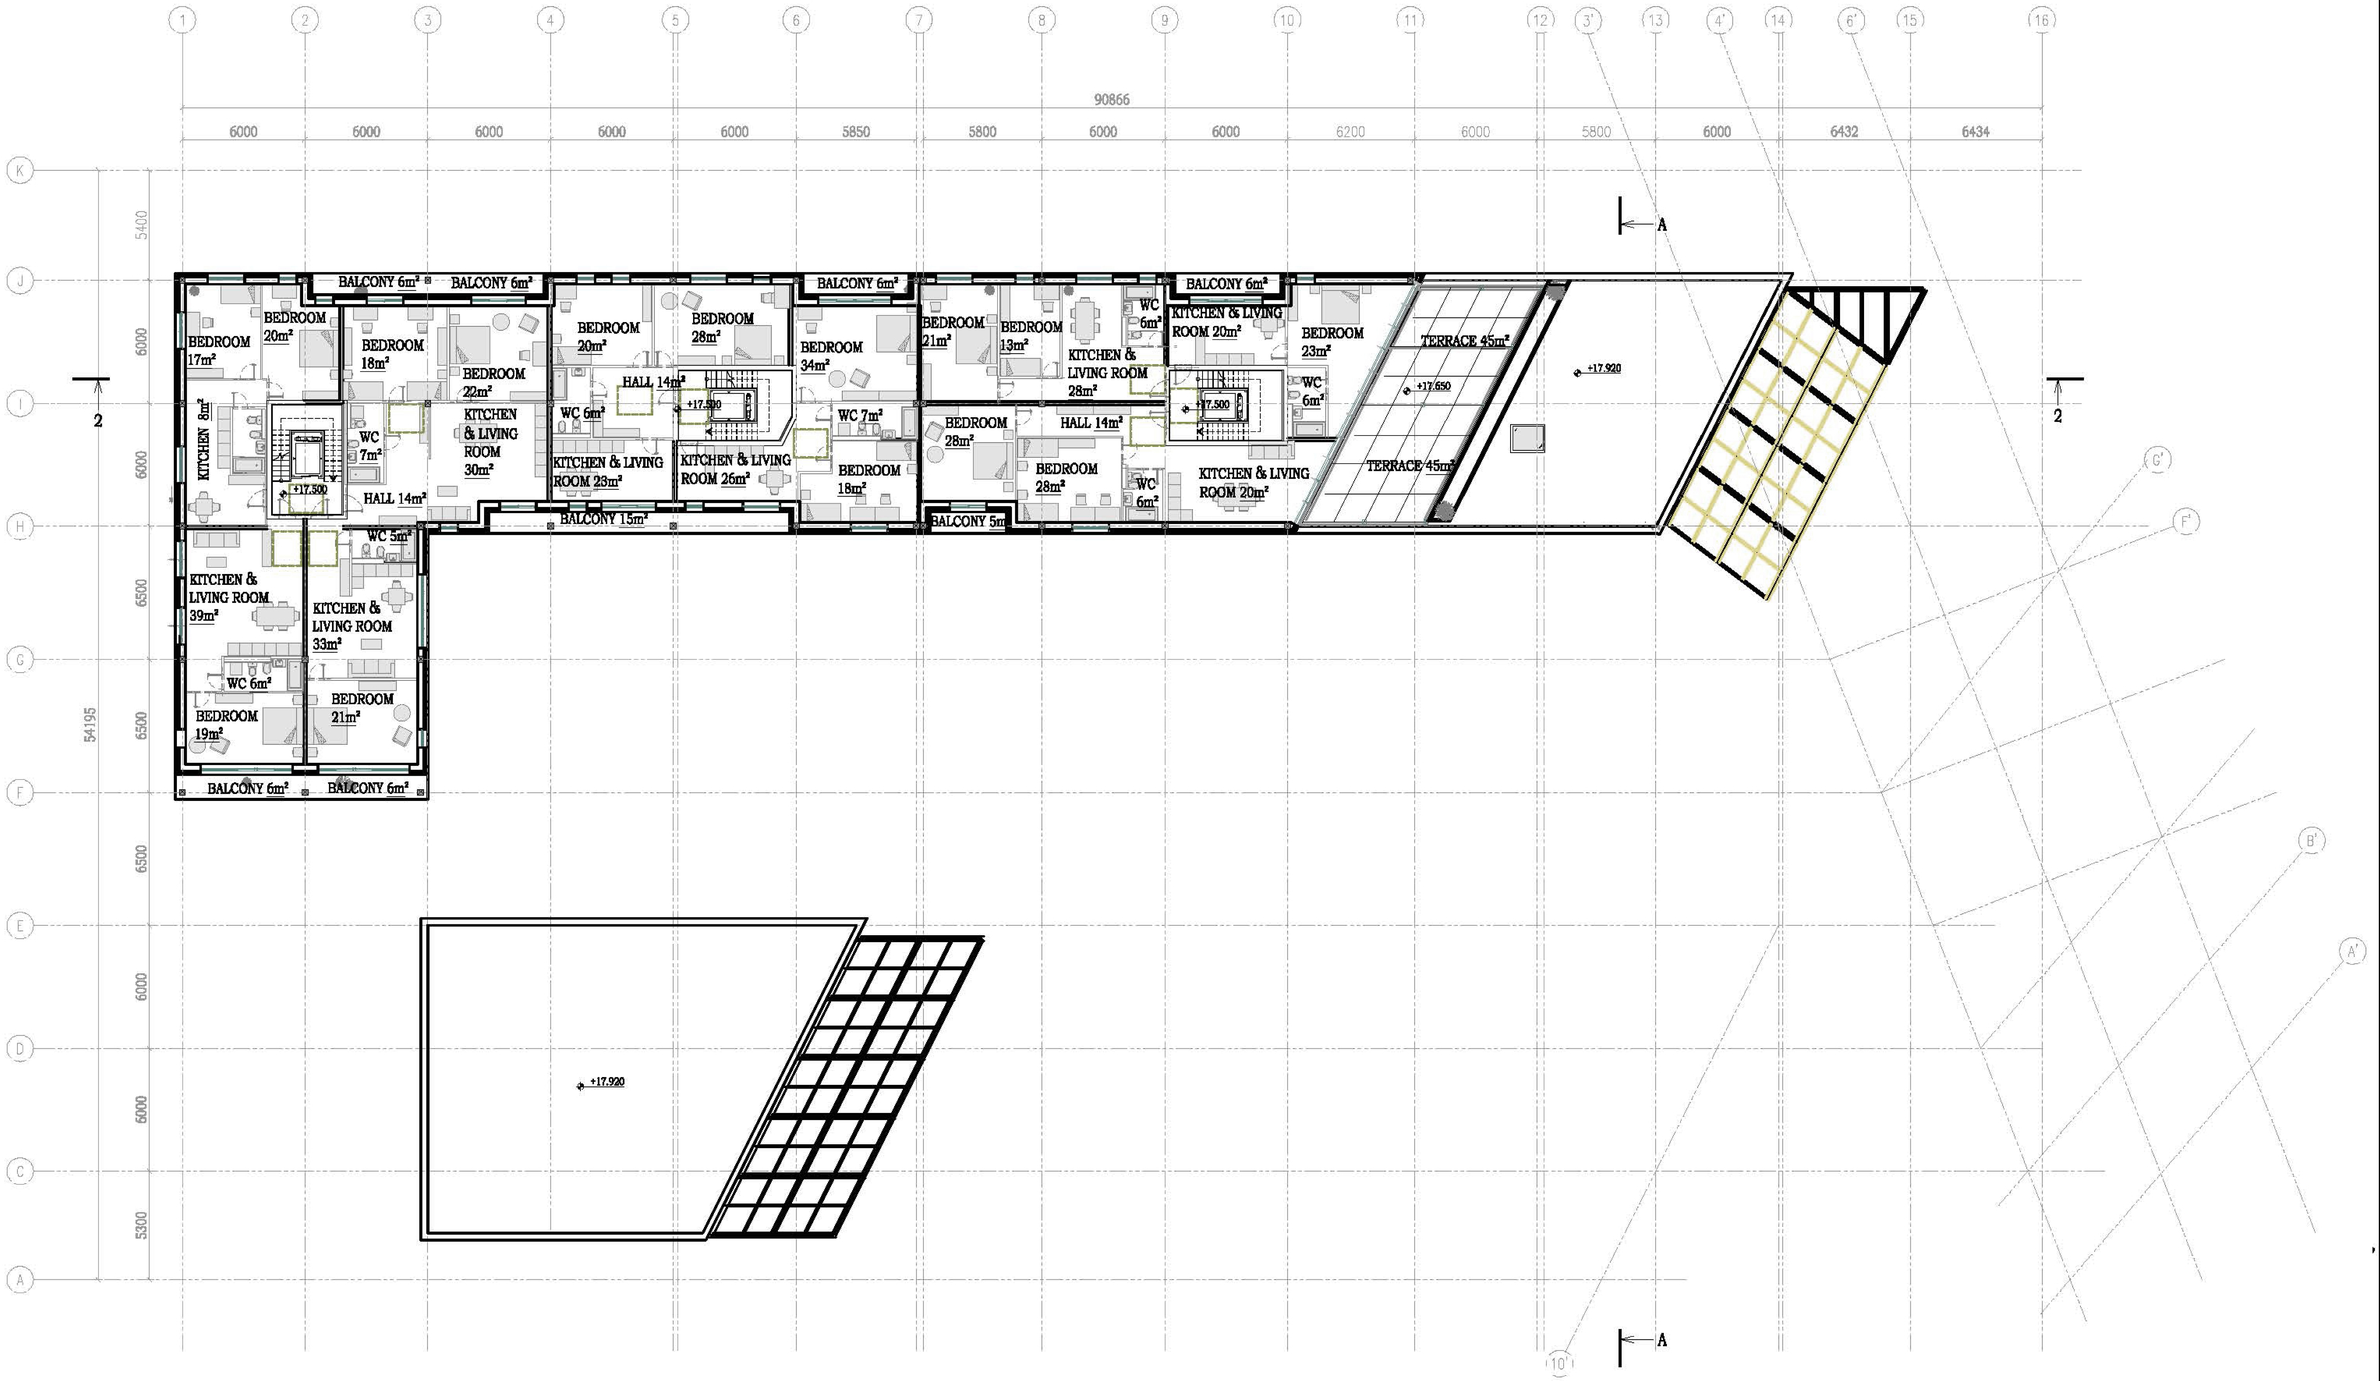

Course name: Architectural enginering		Timber in the city	Layout. 4 floor
Galina Ivanova	781019		
Yanina Morozova	782942		
Tatjana Somova	780521		
		Date: 25/11/13	ID. no. : AP 07 Scale: 1:300

A3

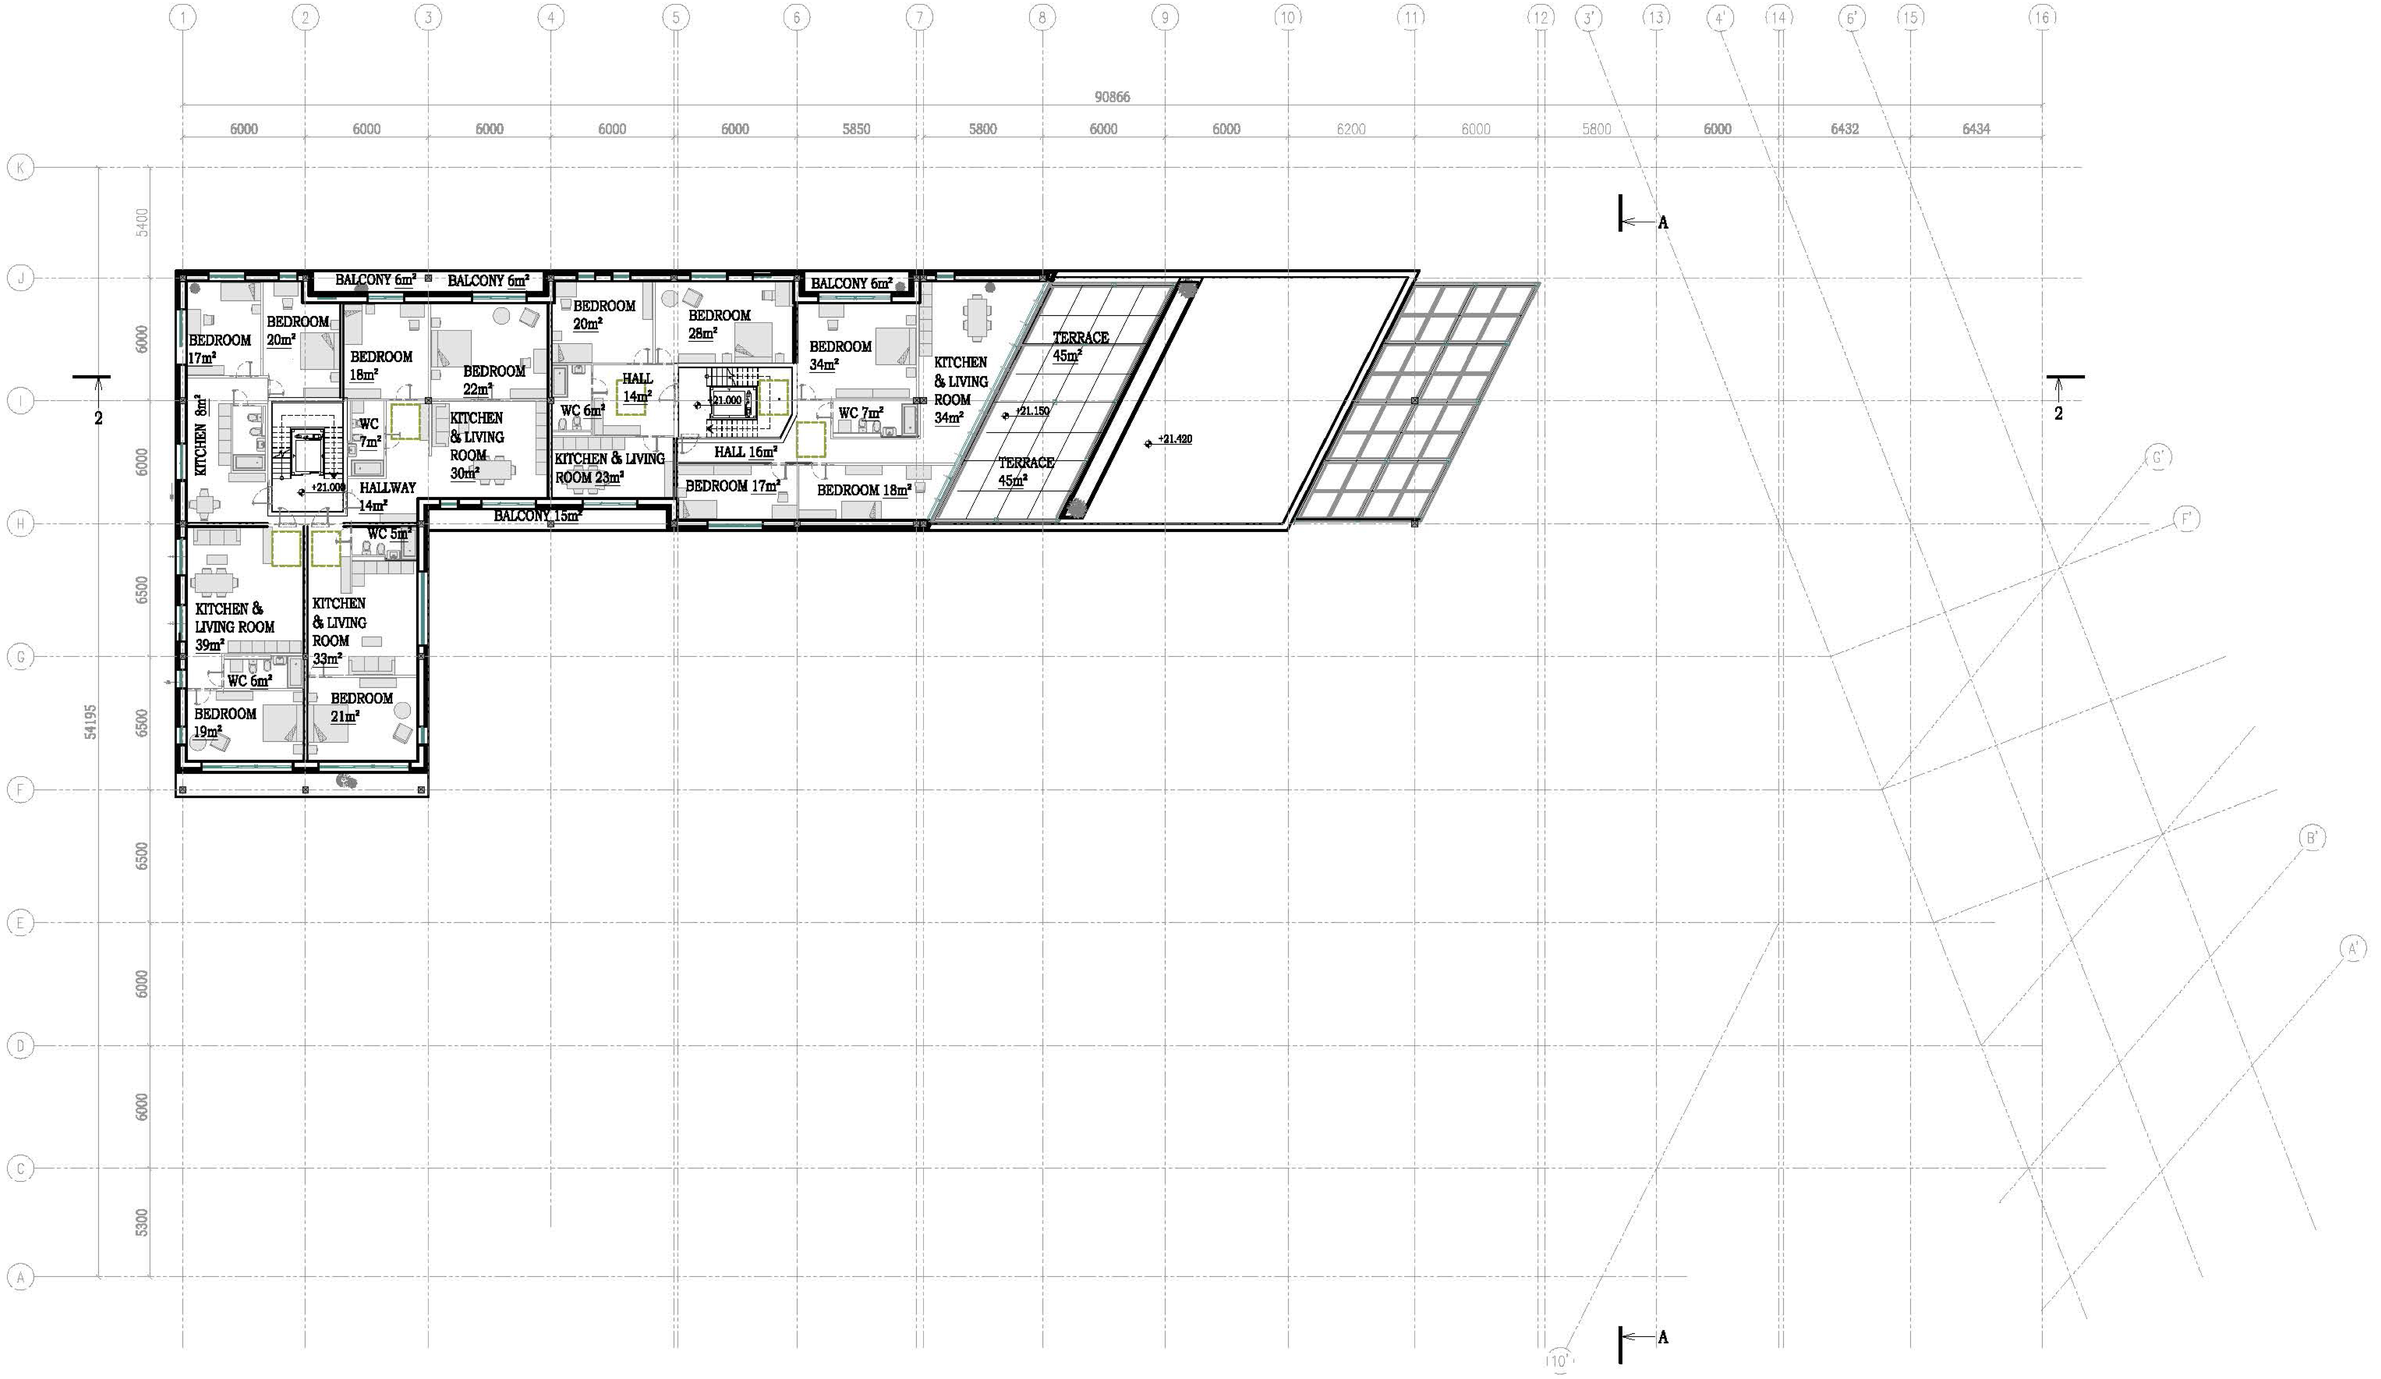

Course name: Architectural enginering	Timber in the city	Layout. 5 floor
Galina Ivanova 781019 Yanina Morozova 782942 Tatjana Somova 780521		Date: 25/11/13 — ID. no. : AP 08 Scale: 1:300

A3

South Facade 1

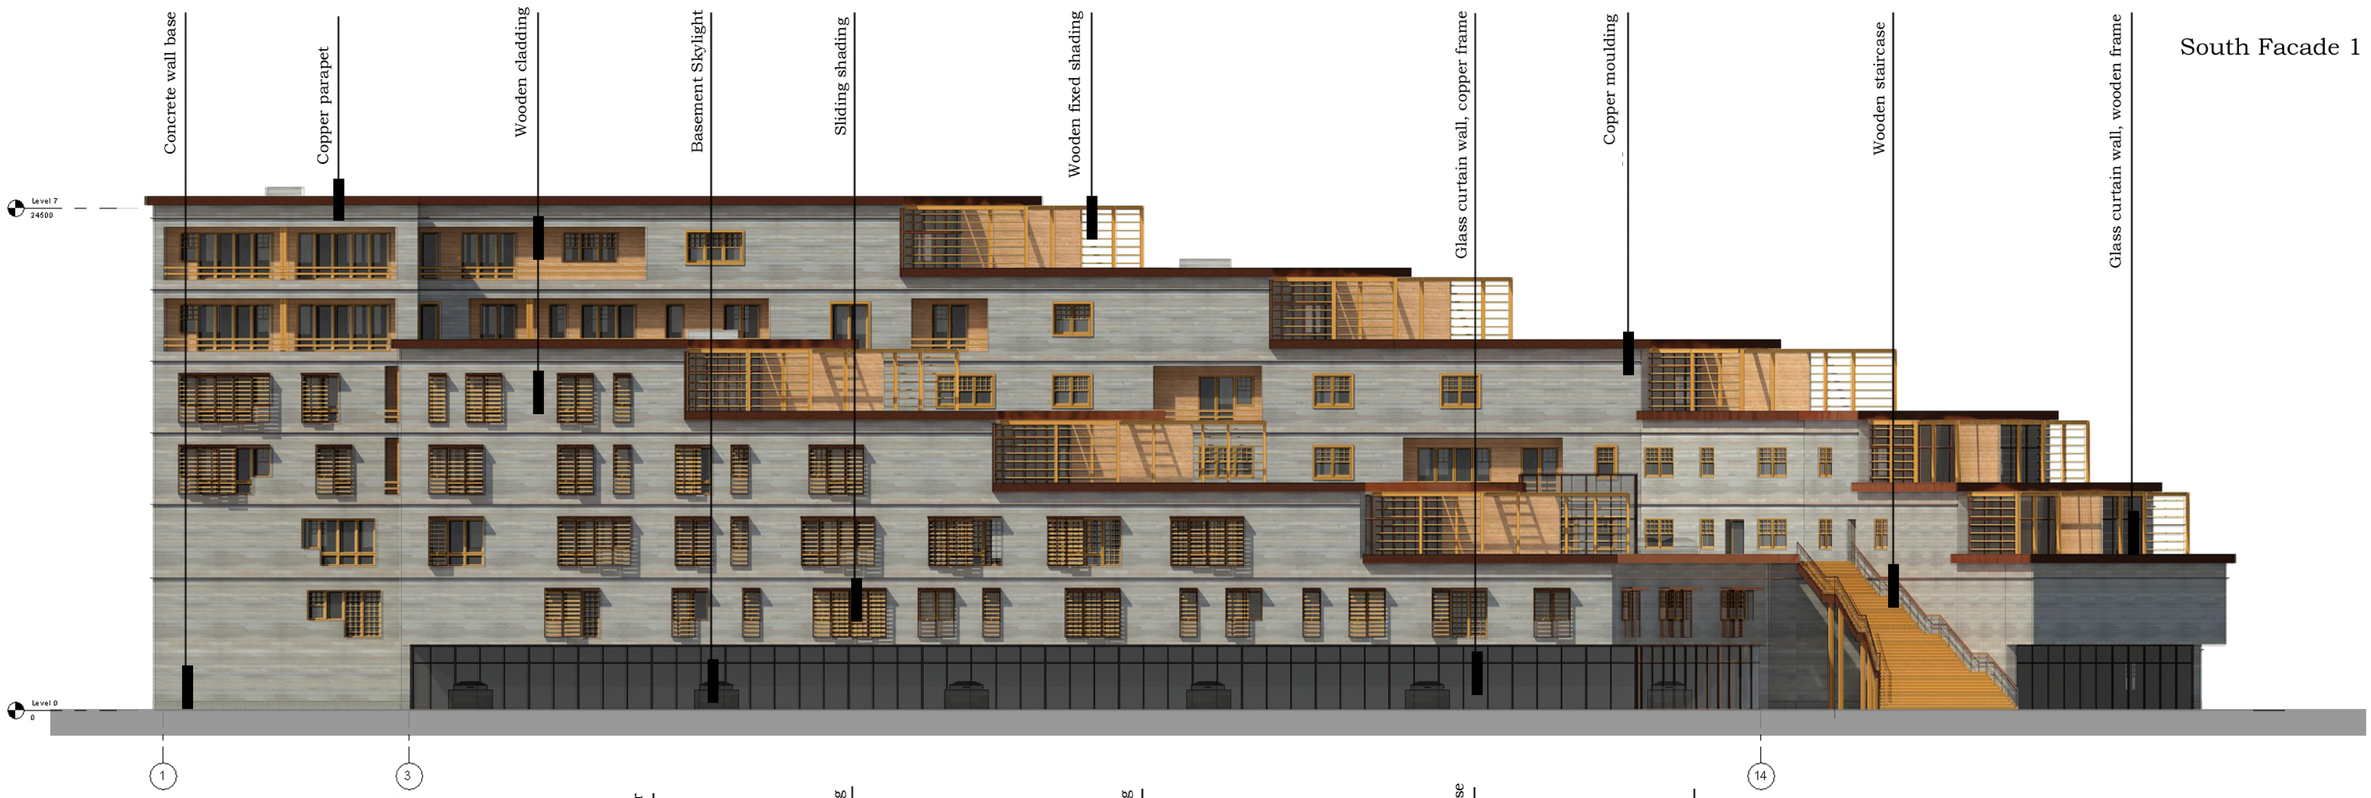

North Facade 1

Course name: Architectural enginering		Timber in the city	North Facade 1, South Facade 1
Galina Ivanova	781019		
Yanina Morozova	782942		
Tatjana Somova	780521		
		Date: 25/11/13	ID. no. : AF 01 Scale: 1:300

A3

West facade

East Facade

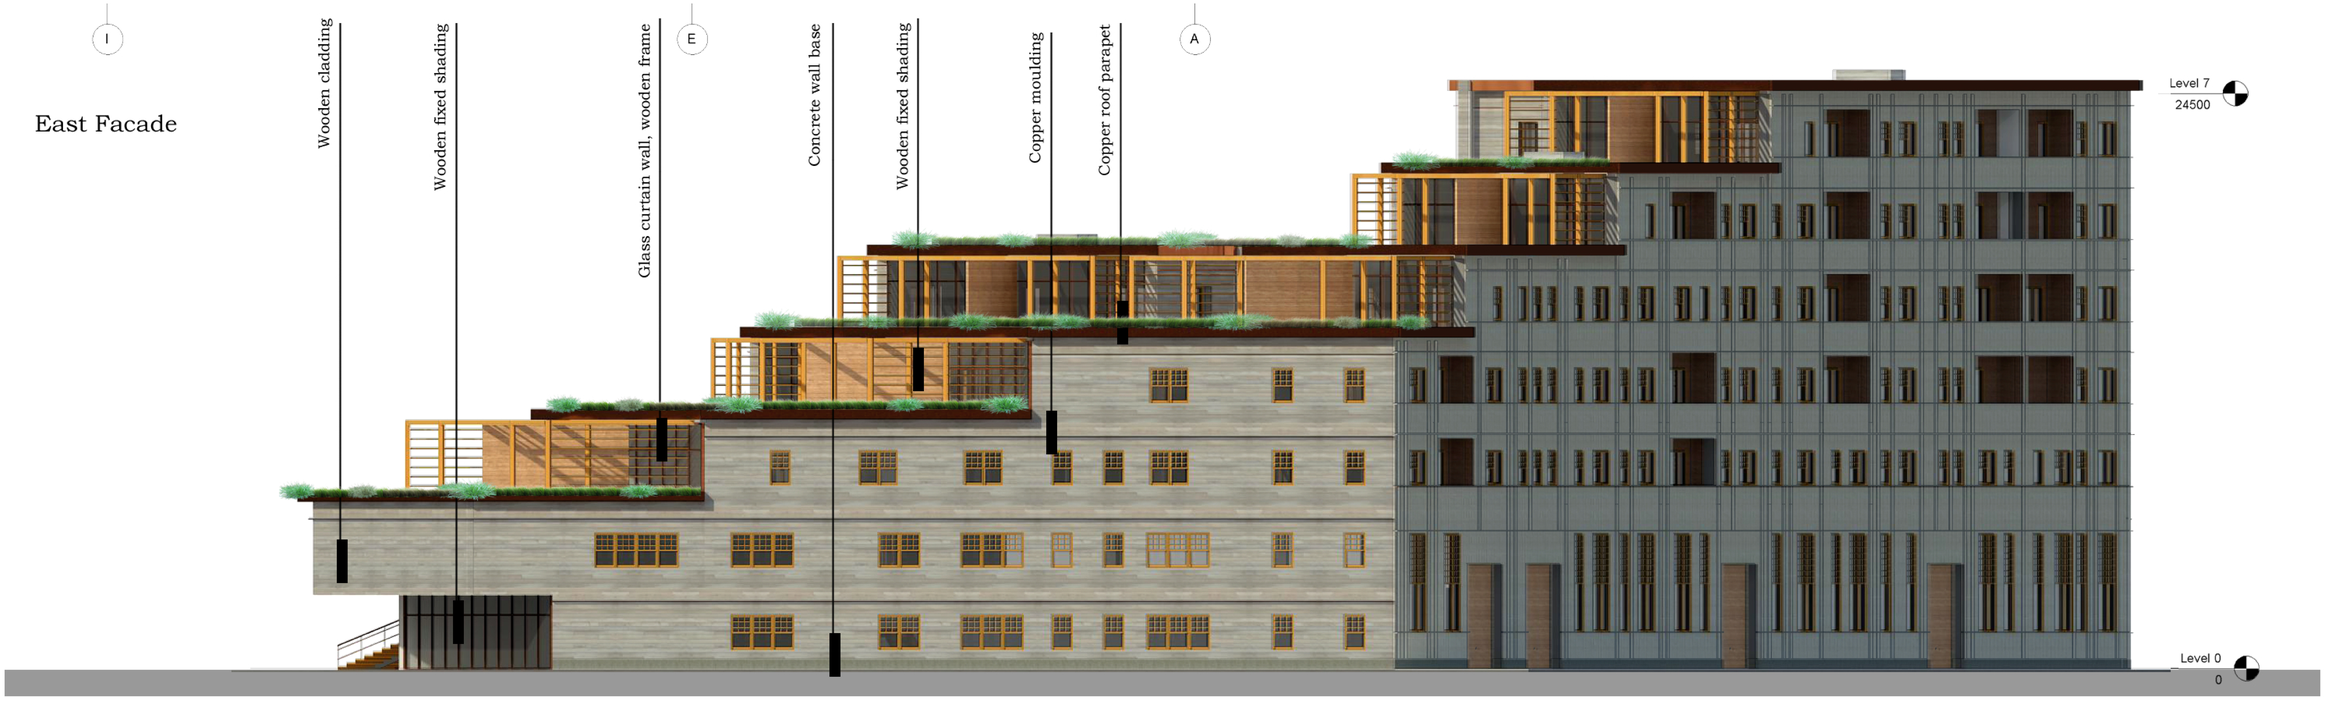

Course name: Architectural enginering		Timber in the city	West Facade, East Facade
Galina Ivanova	781019		
Yanina Morozova	782942		
Tatjana Somova	780521		
		Date: 25/11/13	ID. no. : AF 02 Scale: 1:300

A3

South Facade 2

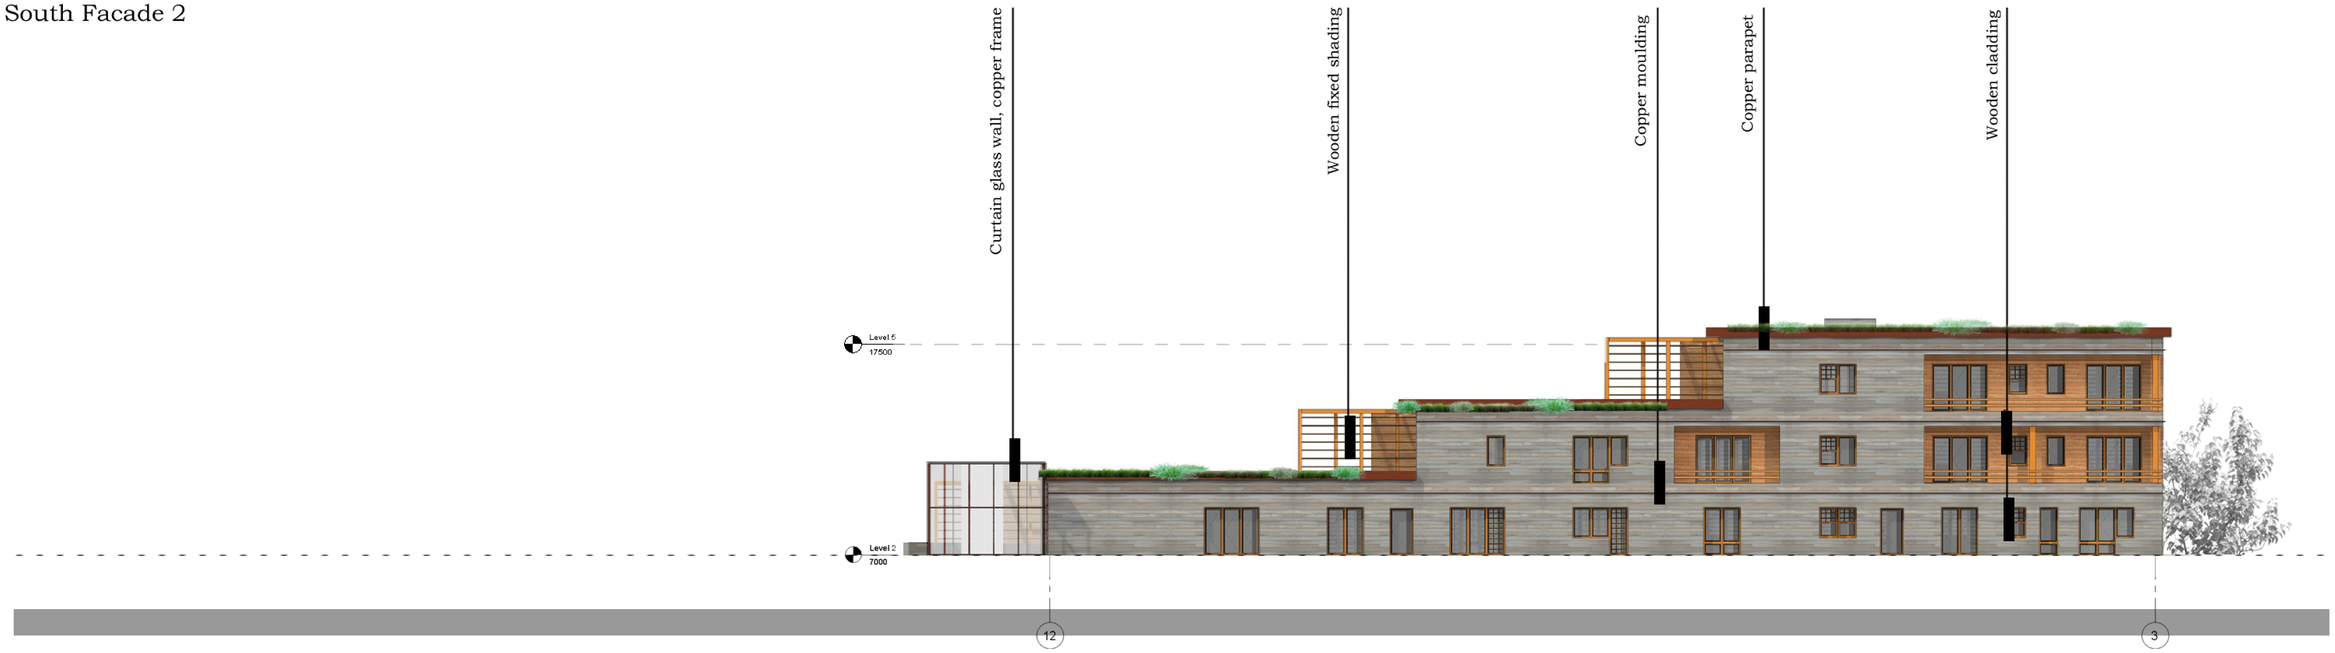

North Facade 2

Course name: Architectural enginering		Timber in the city	Facade North 2, Facade South 2
Galina Ivanova Yanina Morozova Tatjana Somova	781019 782942 780521		Date: 25/11/13 — ID. no. : AF 03 — Scale: 1:300

A3

Section 1-1

Course name: Architectural enginering		Timber in the city	Section 1-1
Galina Ivanova Yanina Morozova Tatjana Somova	781019 782942 780521		Date: 25/11/13
			ID. no. : AS 02 Scale: 1:200

A3

Section 2-2

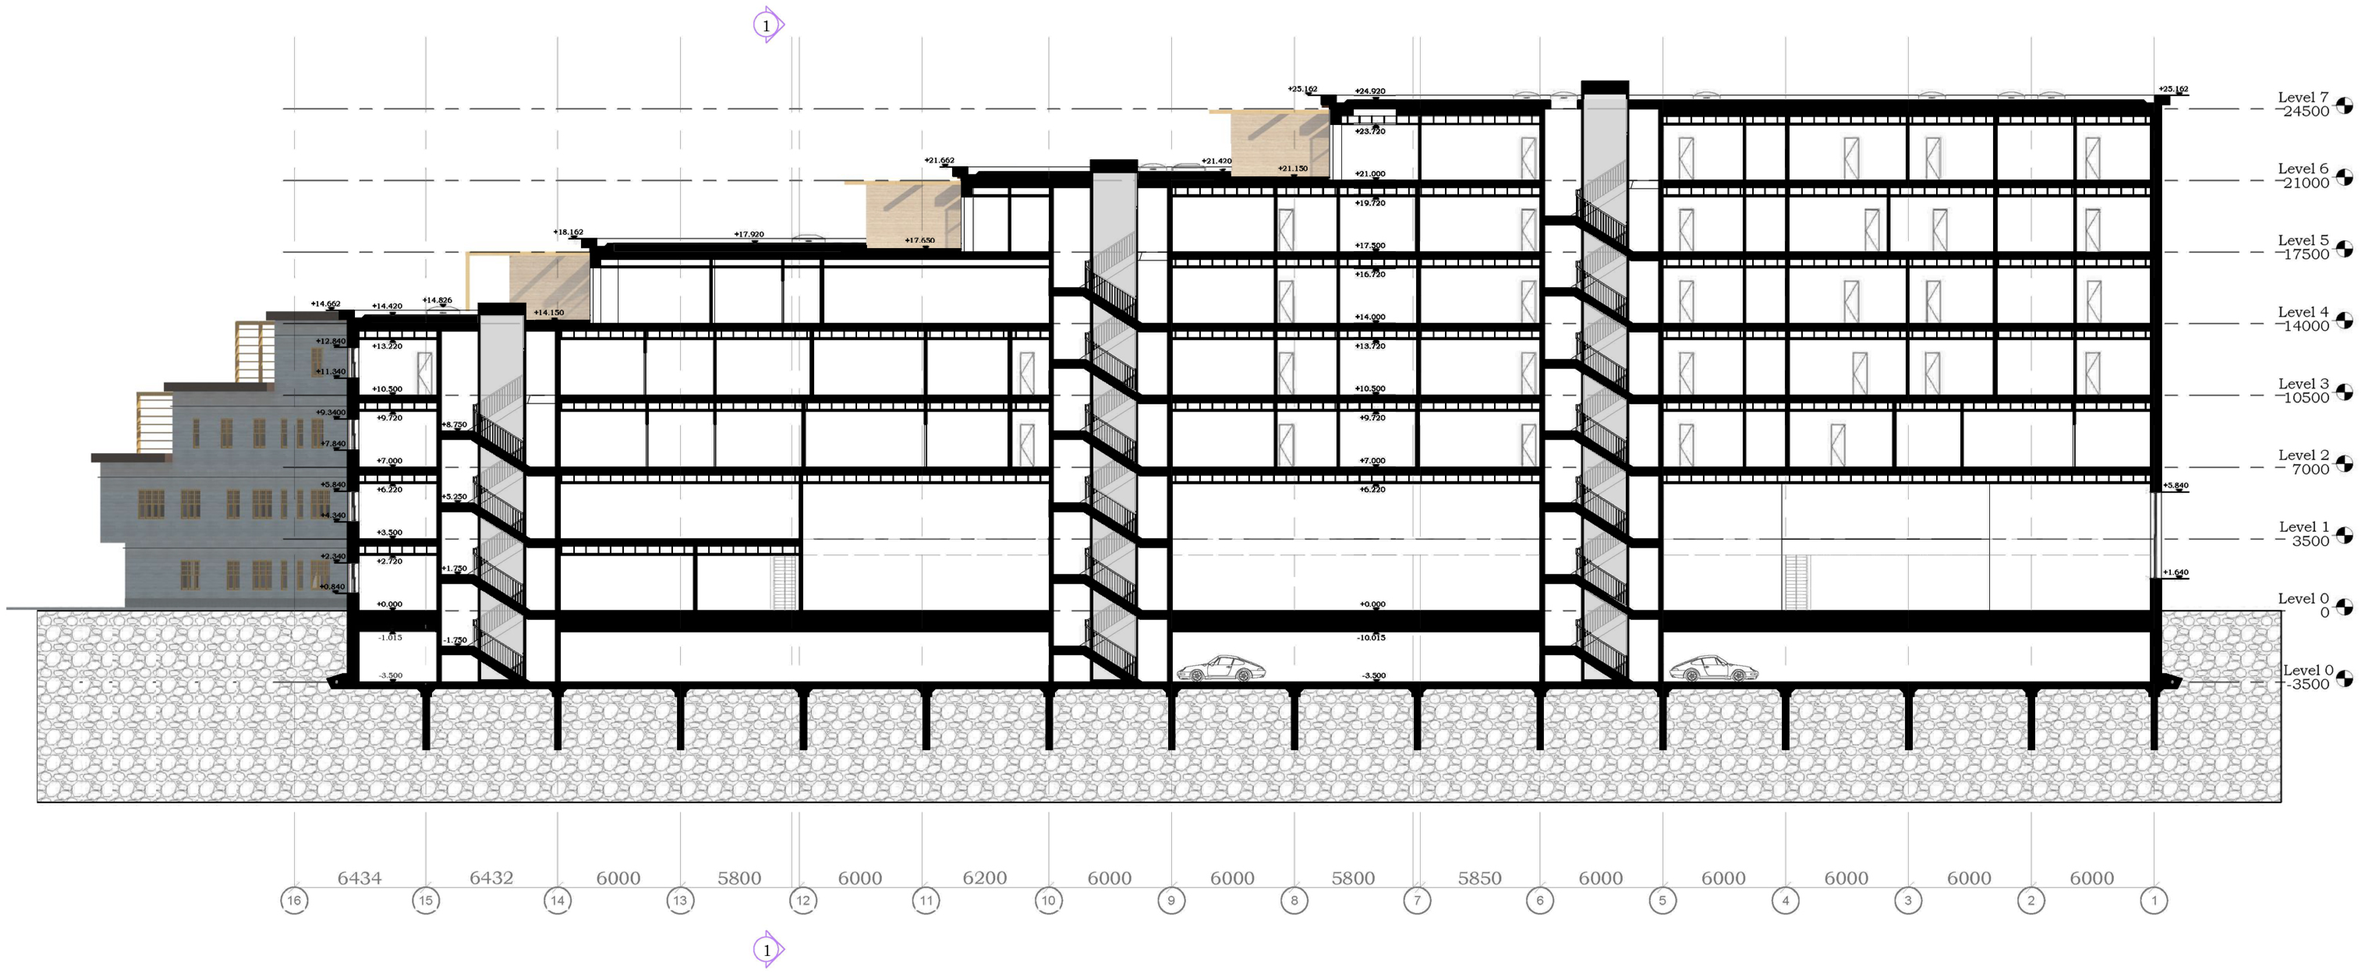

Course name: Architectural enginering		Timber in the city	Section 2-2
Galina Ivanova Yanina Morozova Tatjana Somova	781019 782942 780521		Date: 25/11/13 — ID. no. : AS 01 — Scale: 1:300

A3