VALORISATION OF RIVERBED 'VELJA RIJEKA' AS STARTING POINT OF MEDIEVAL PATH OF PRCANJ

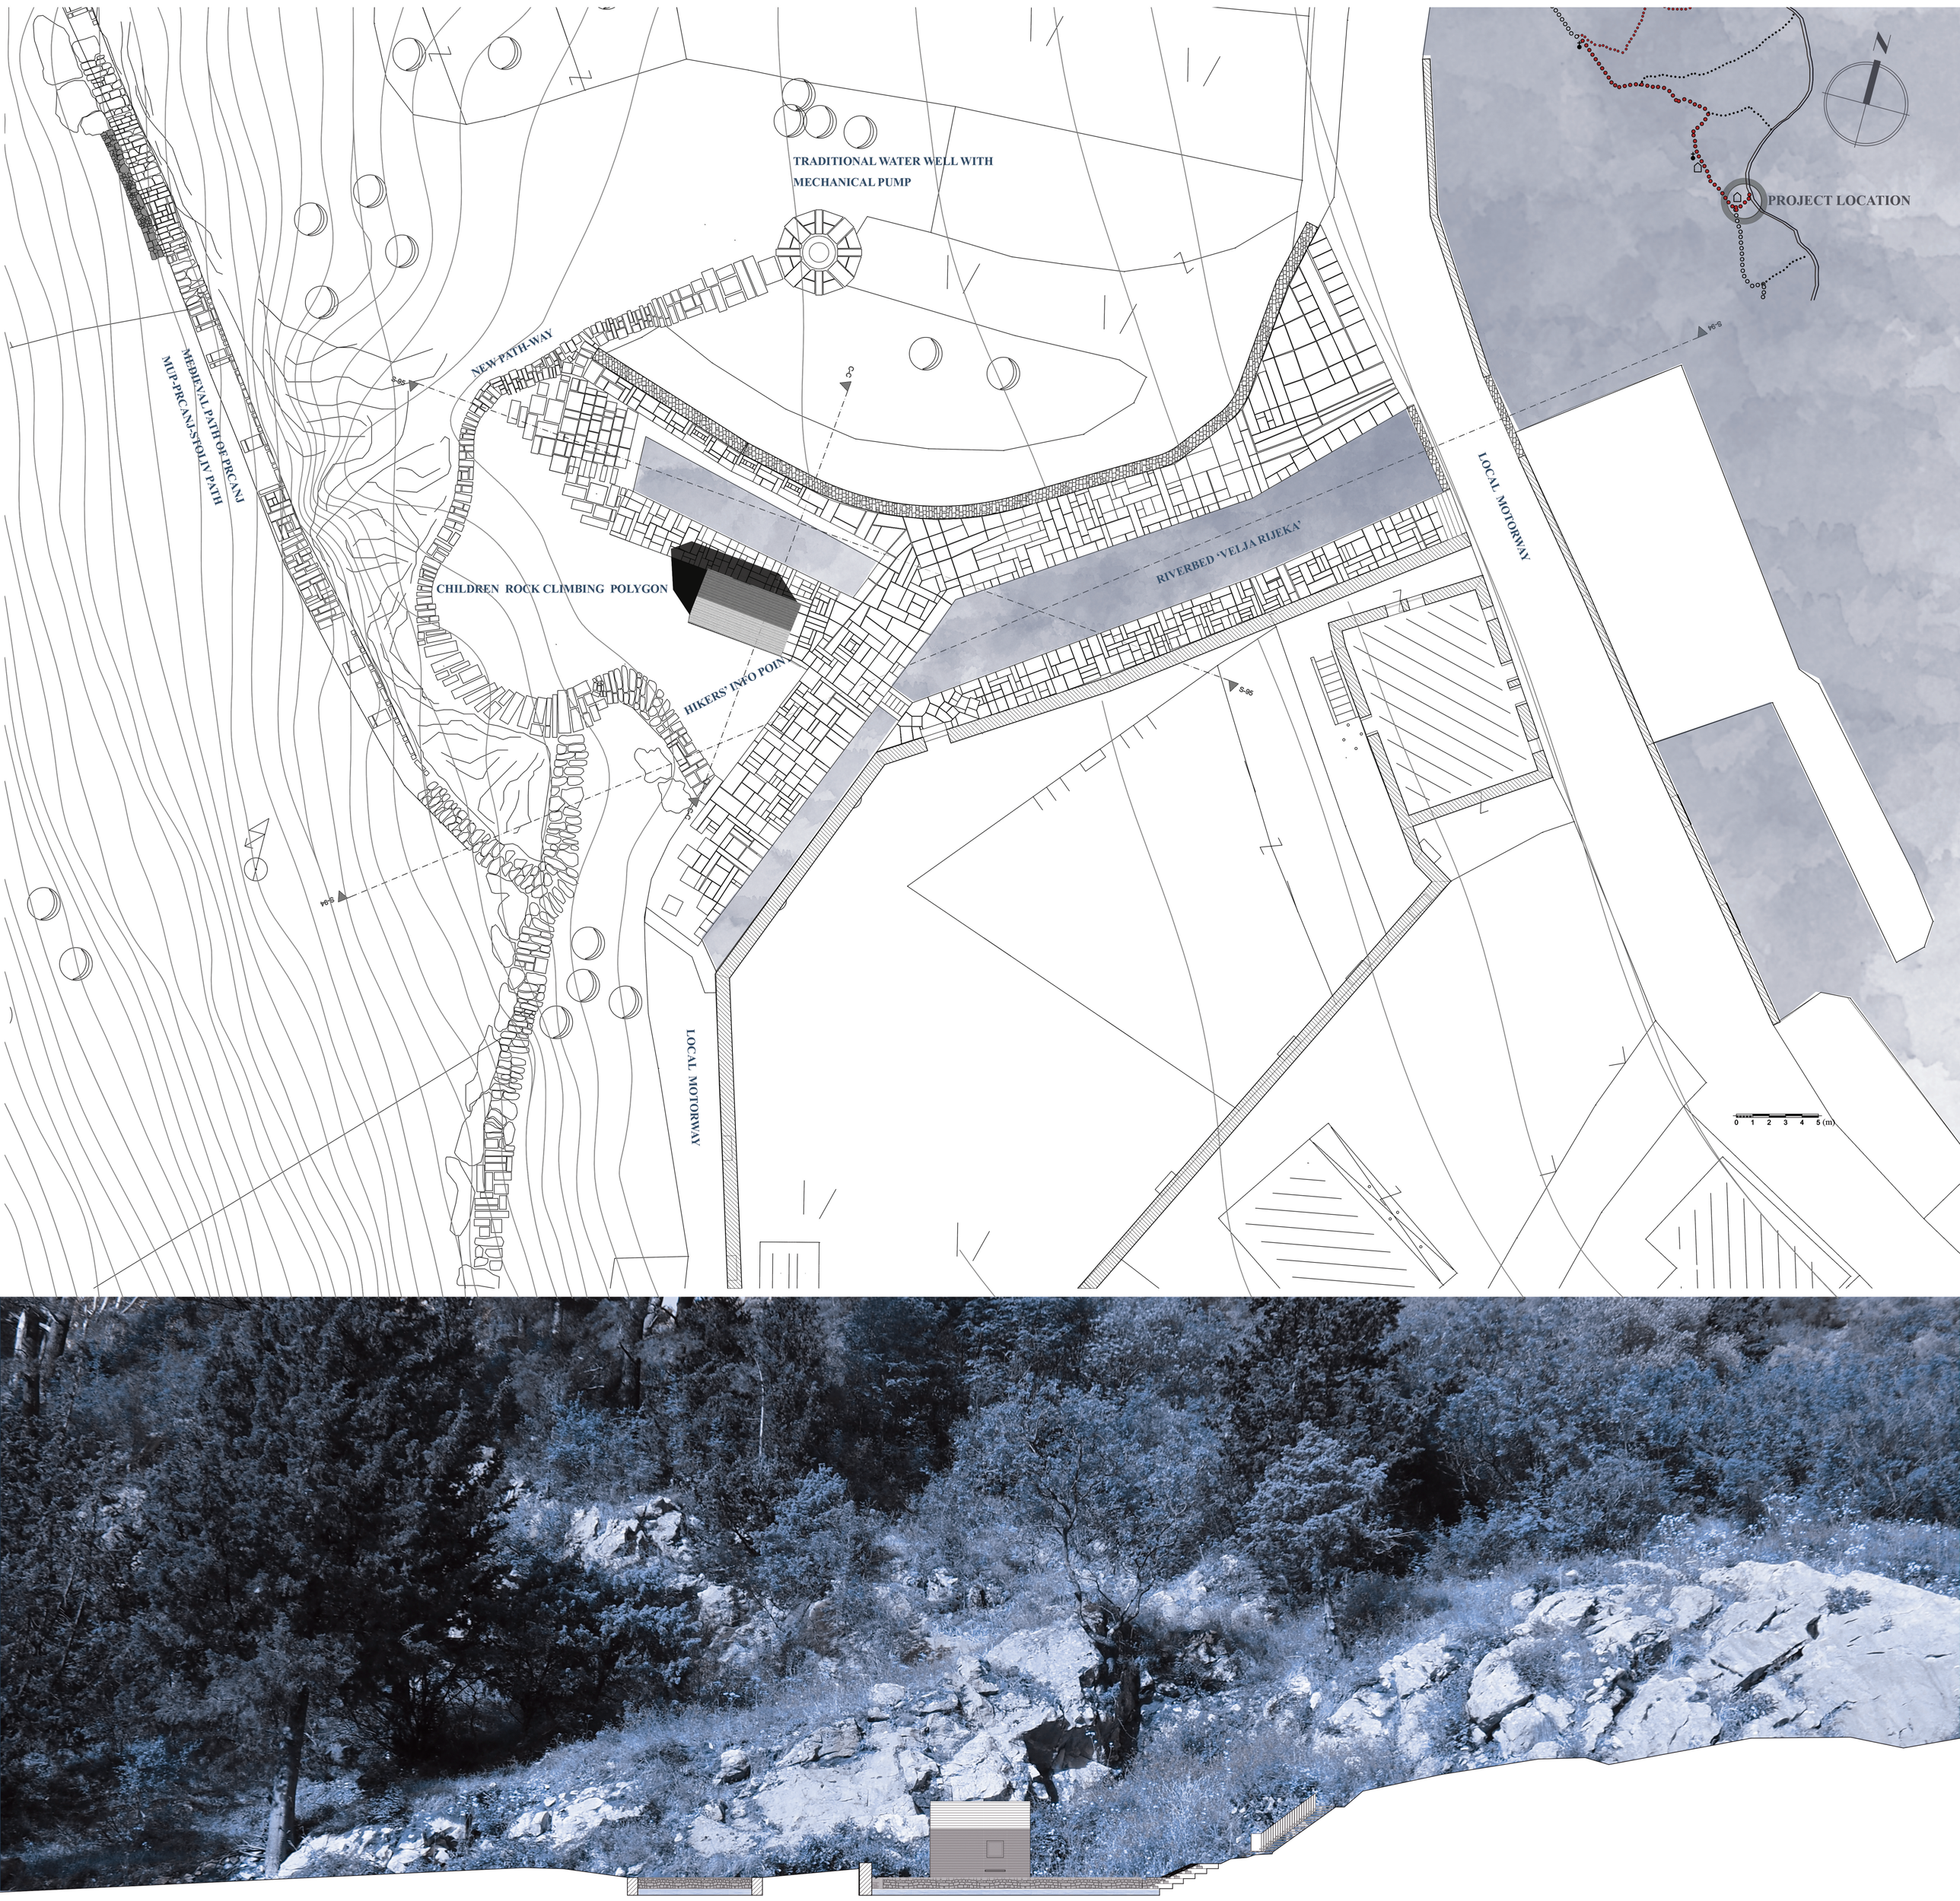

POLITECNICO DI MILANO
SCUOLA DI ARCHITETTURA, URBANISTICA E
INGEGNERIA DELLE COSTRUZIONI

MASTER THESIS
THE FORGOTTEN CULTURAL LANDSCAPE OF BAY OF KOTOR.
VALORISATION OF MEDIEVAL PATH AND RUINS IN PRCANJ

COURSE:
SUSTAINABLE ARCHITECTURE AND LANDSCAPE DESIGN
POLO TERRITORIALE DI PIACENZA

STUDENT: BOGDAN KUSEVIC
MENTOR: GAIA REDAELLI
ASSISTANT: NICOLA CABRAS

YEAR: 2017/2018

PANEL 3/10