VALORISATION OF XIV C. RUINS OF SBUTEGA PALACE AS LANDSCAPE REGENERATION SUMMER SCHOOL PAVILION

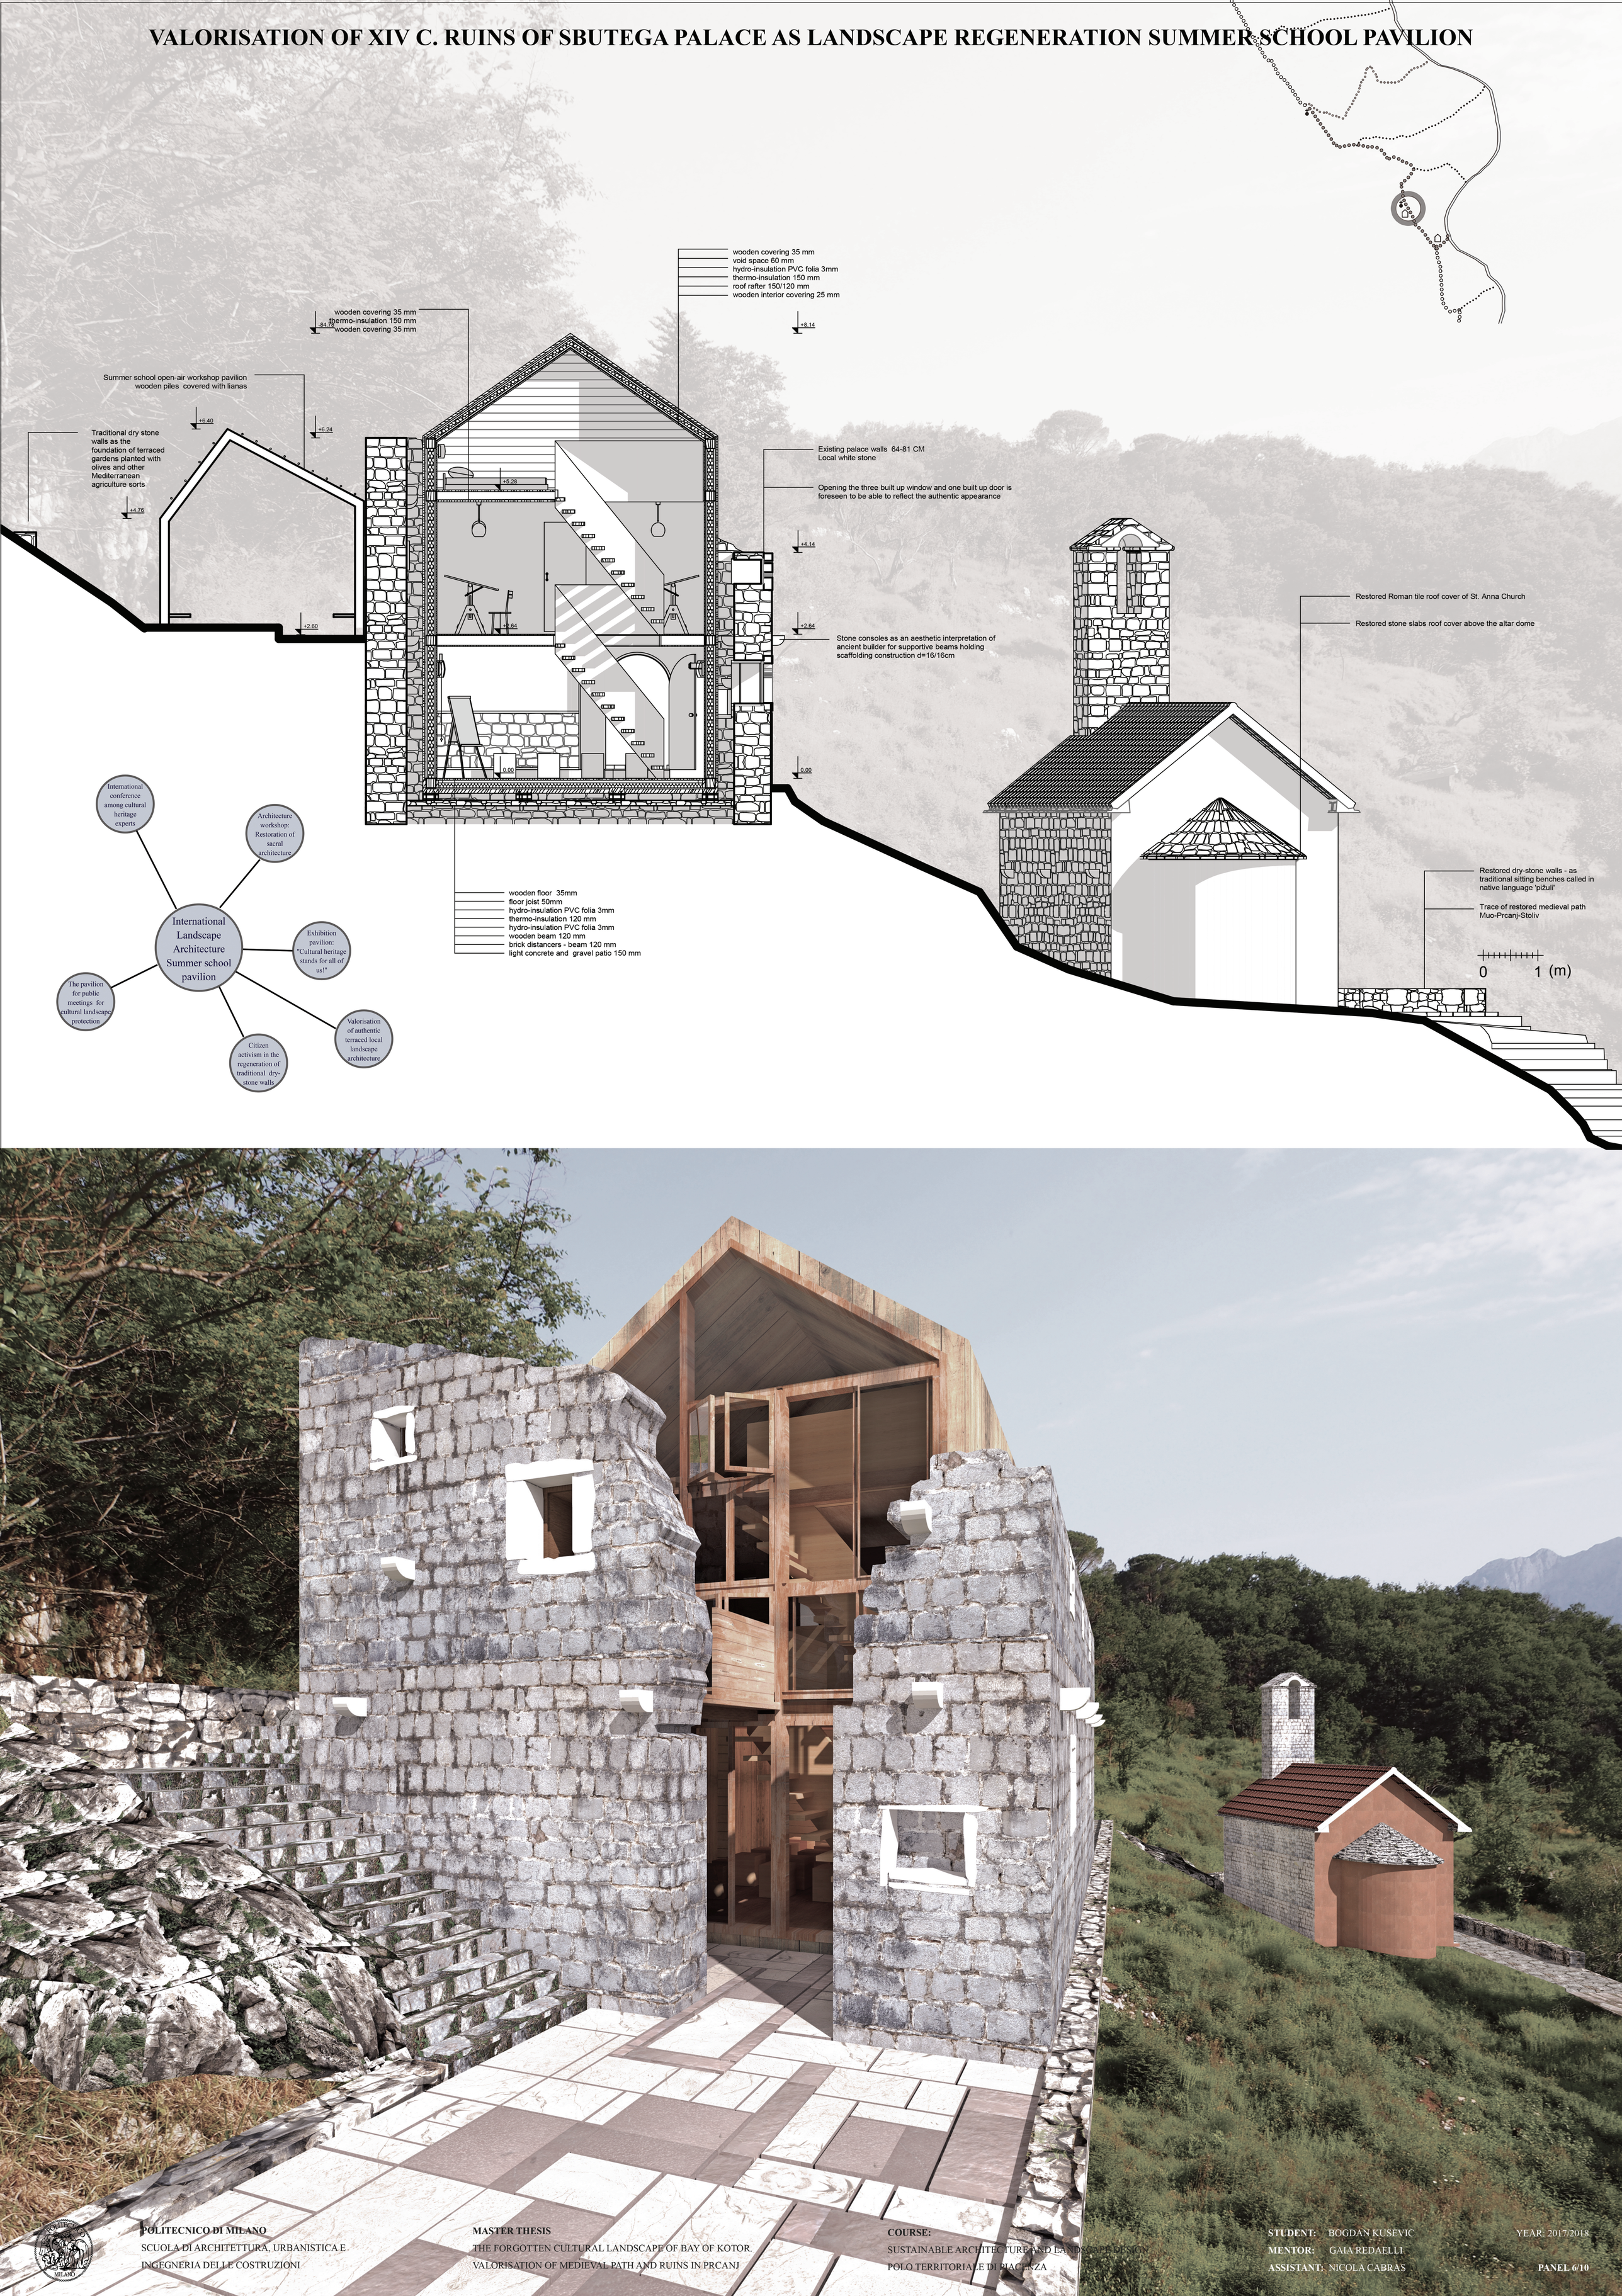

POLITECNICO DI MILANO
SCUOLA DI ARCHITETTURA, URBANISTICA E INGEGNERIA DELLE COSTRUZIONI

MASTER THESIS
THE FORGOTTEN CULTURAL LANDSCAPE OF BAY OF KOTOR.
VALORISATION OF MEDIEVAL PATH AND RUINS IN PRCANJ

COURSE:
SUSTAINABLE ARCHITECTURE AND LANDSCAPE DESIGN
POLO TERRITORIALE DI PIACENZA

STUDENT: BOGDAN KUSEVIC
MENTOR: GAIA REDAELLI
ASSISTANT: NICOLA CABRAS

YEAR: 2017/2018

PANEL 6/10