SURFACE
Inhabiting the Sahara

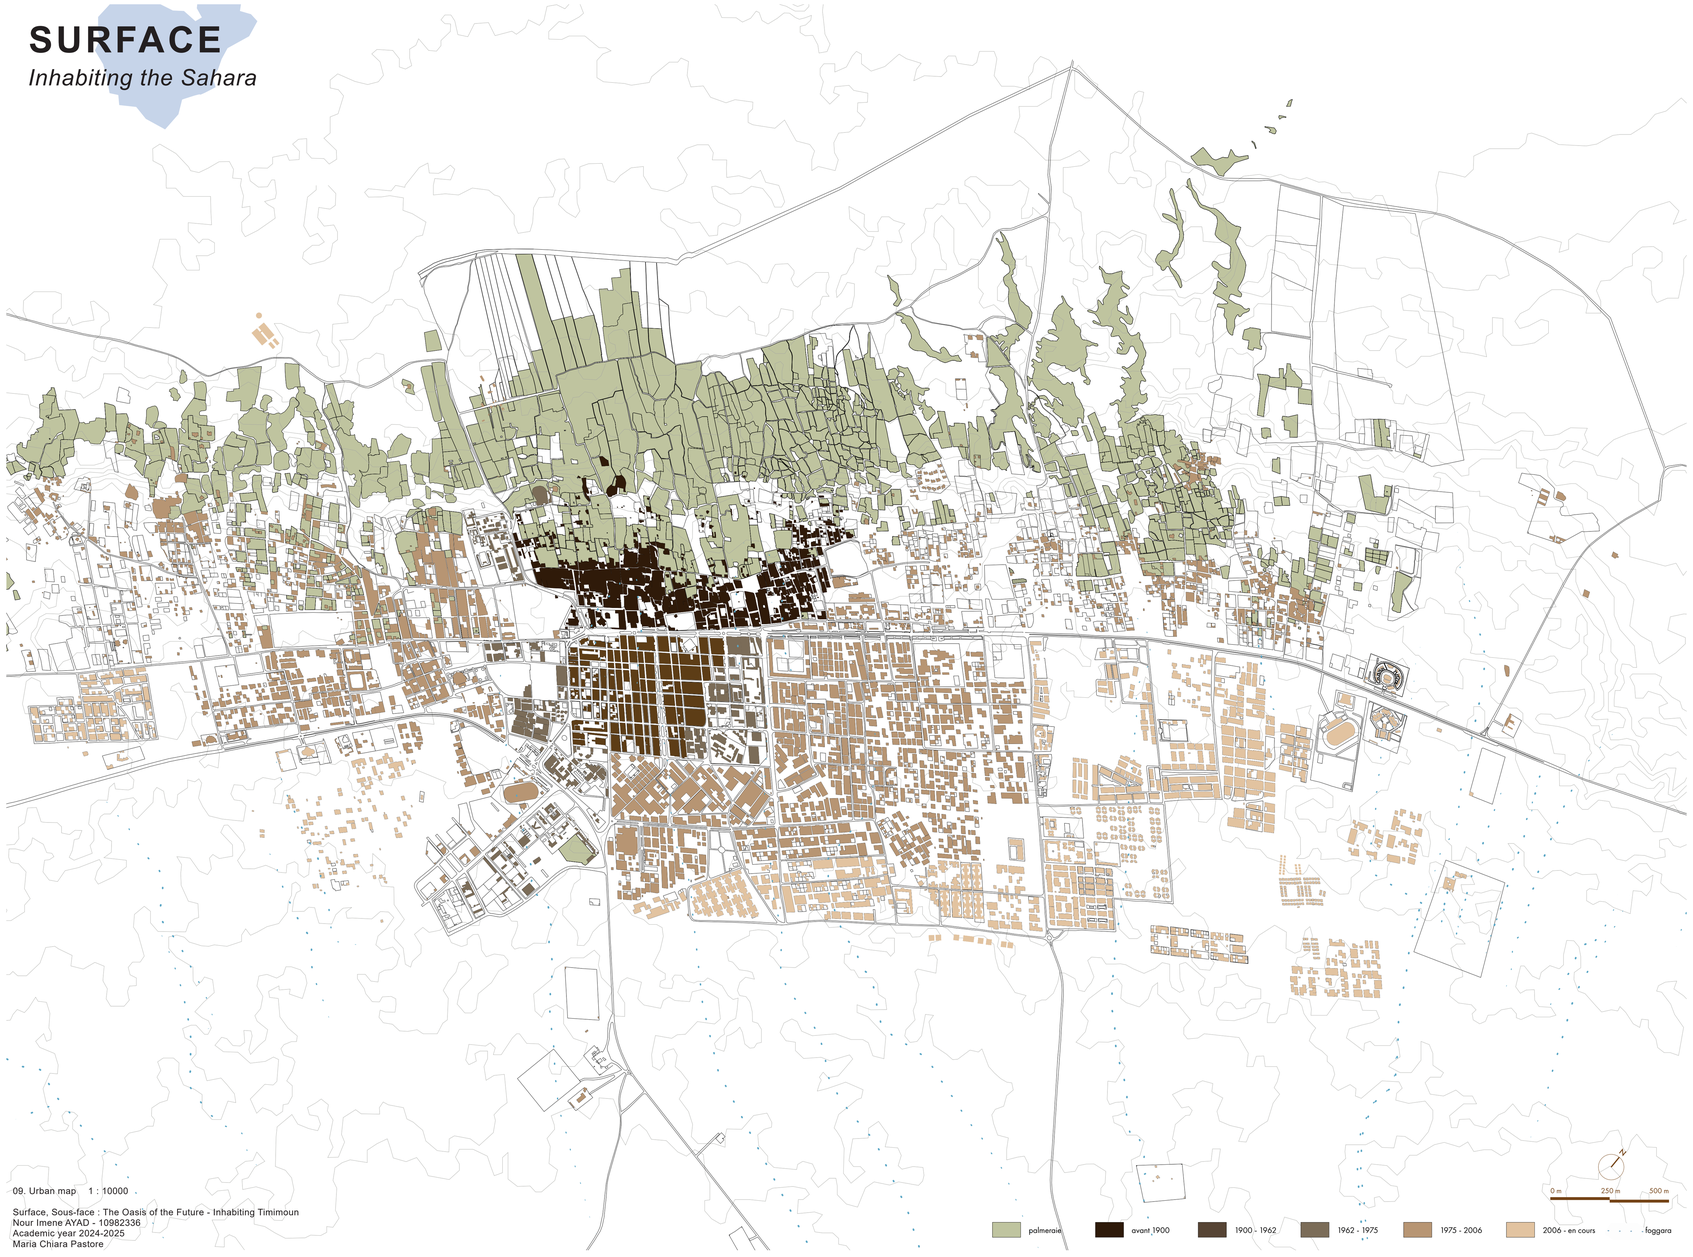

09. Urban map 1 : 10000

Surface, Sous-face : The Oasis of the Future - Inhabiting Timimoun
Nour Imene AYAD - 10982336
Academic year 2024-2025
Maria Chiara Pastore

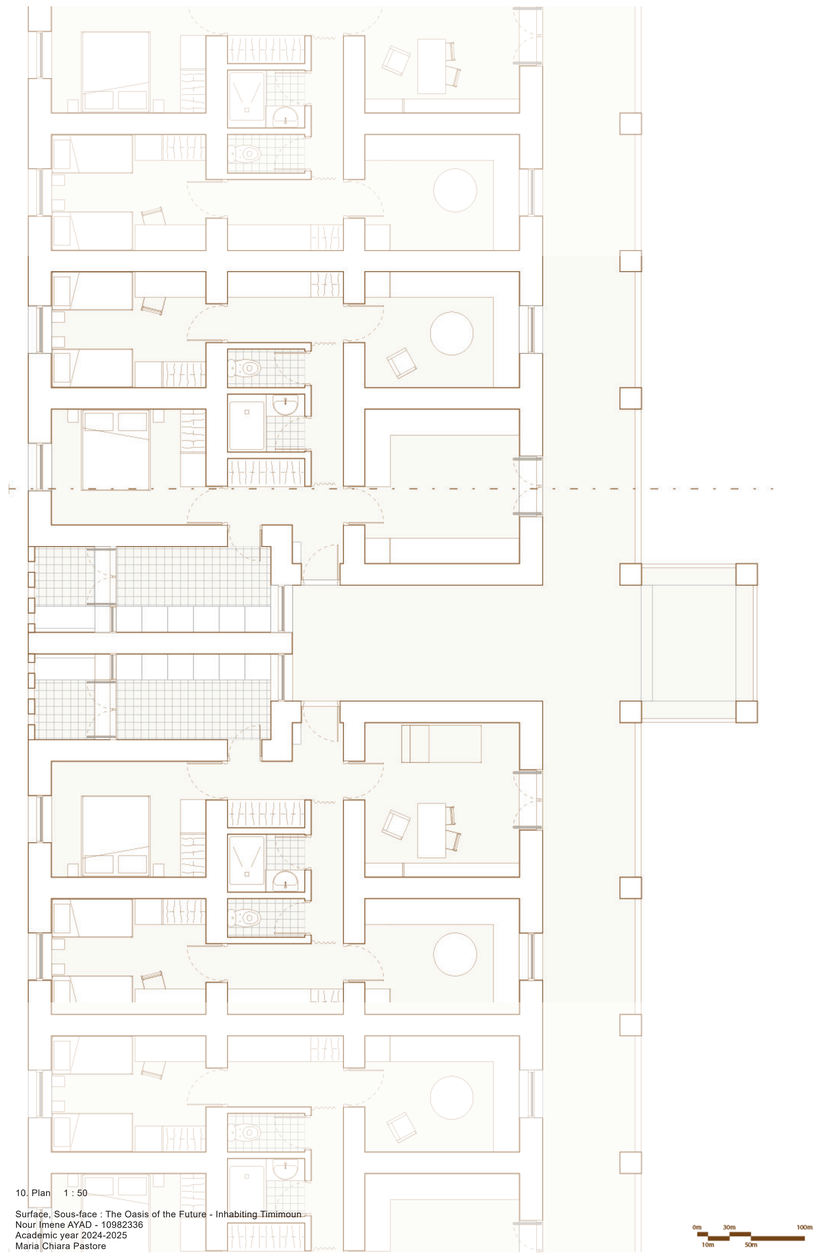

10. Plan 1 : 50

Surface, Sous-face : The Oasis of the Future - Inhabiting Timimoun
Nour Imene AYAD - 10982336
Academic year 2024-2025
Maria Chiara Pastore

11. Ground Floor Plan of the New Agham 1 : 200

Surface, Sous-face : The Oasis of the Future - Inhabiting Timimoun
Nour Imene AYAD - 10982336
Academic year 2024-2025
Maria Chiara Pastore

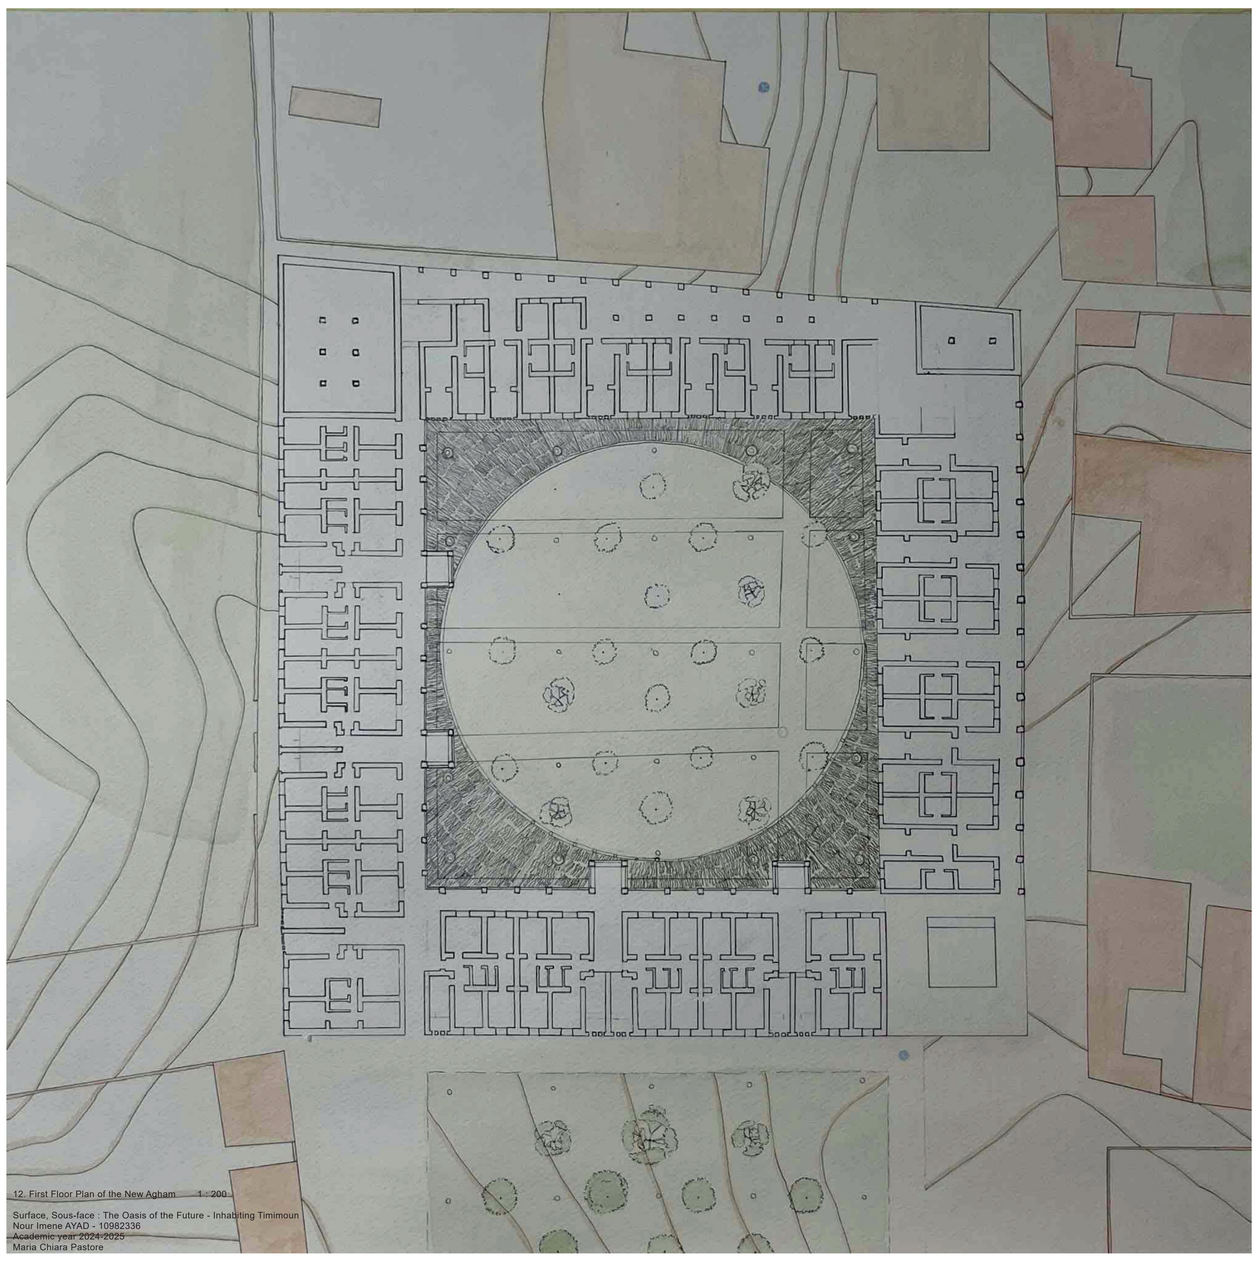

12. First Floor Plan of the New Agham 1 : 200

Surface, Sous-face : The Oasis of the Future - Inhabiting Timimoun
Nour Imene AYAD - 10982336
Academic year 2024-2025
Maria Chiara Pastore

13. Perspective Section of the New Agham 1 : 100

Surface, Sous-face : The Oasis of the Future - Inhabiting Timimoun
Nour Imene AYAD - 10982336
Academic year 2024-2025
Maria Chiara Pastore