Section EE

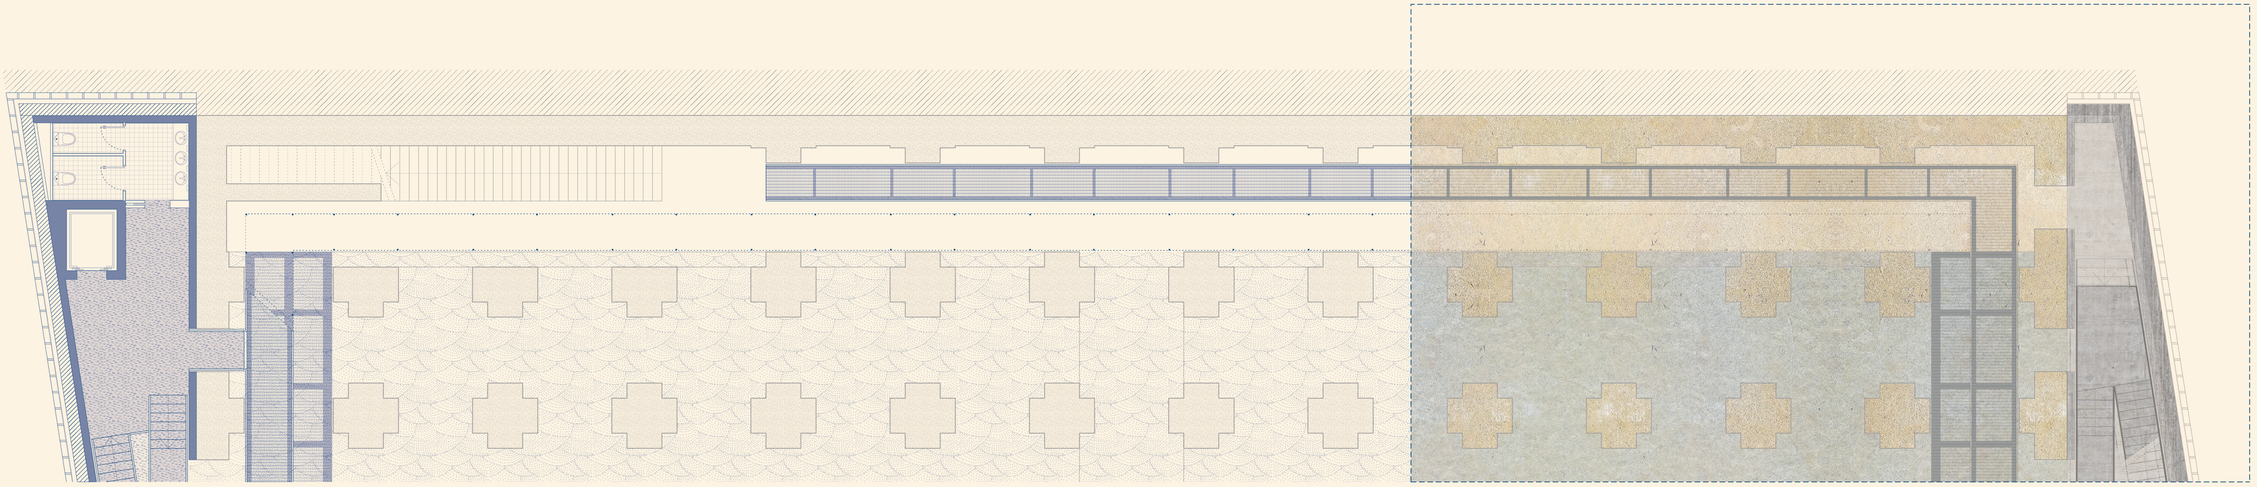

Plan -2

0 4

PISCINA MIRABILIS

Plan and Section in detail 1:100